
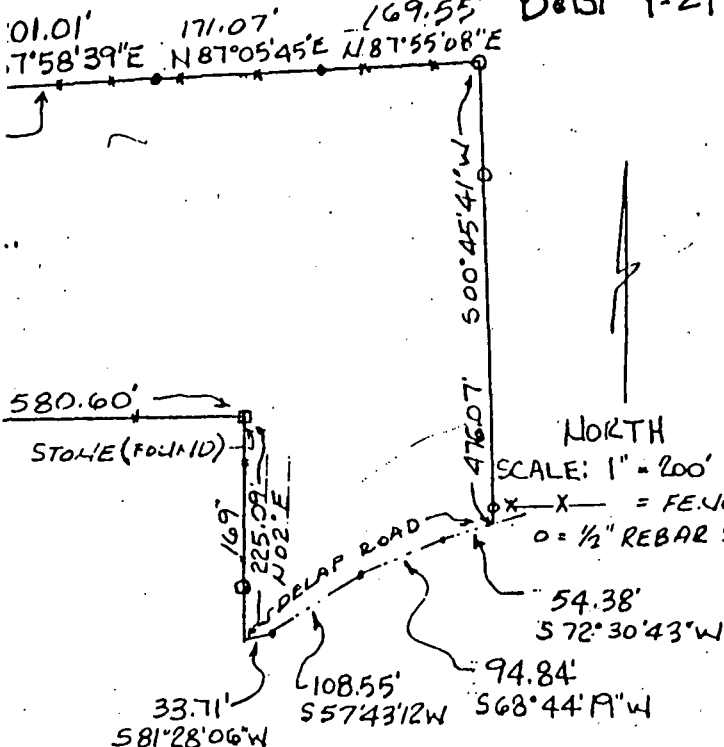
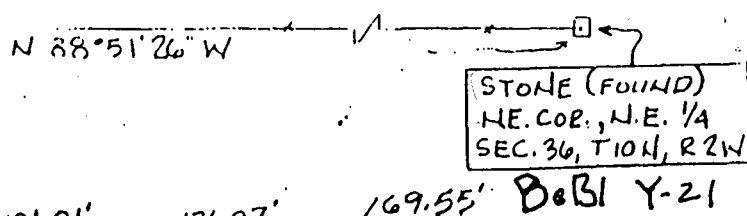



T10N-R02W-36_0000_MCS

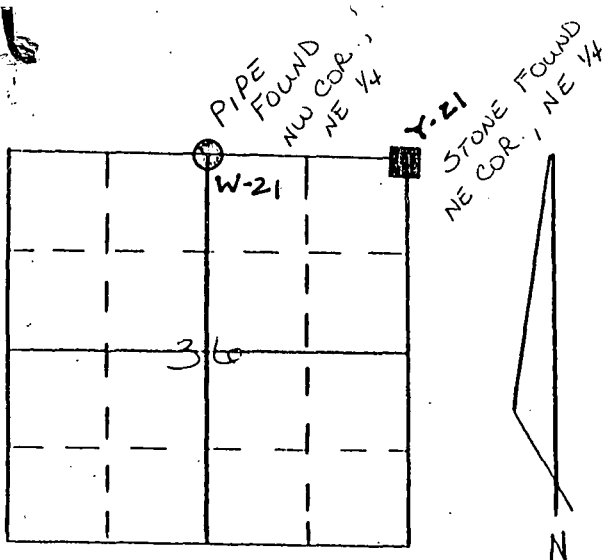

Sec 36
Bean Blossom

SECTION 36, TION, R2W
BEAN BLOSSOM Township


BK 35 pg 28
BK 42

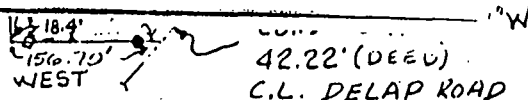

DESCRIPTION: 10.96 ACRE TRACT

A part of the Northeast quarter of Section 36, Township 10 North, Range 2 West, Monroe County, Indiana, described as follows:

Beginning at a stone marking the Northeast corner of said Section, Thence North 88°51'26" West along a fence for a distance of 2623.30 feet and to the center of Woodall Road, thence South along said road for a distance of 881.06 feet and to the point of beginning for this tract, thence leaving said road and continuing along an existing fence the following four courses and distances, 1) South 89°42'21" East for a distance of 492.12 feet, 2) North 87°58'39" East for a distance of 201.01 feet 3) North 87°05'45" East for a distance of 171.07 feet, 4) North 87°55'08" East for a distance of 169.55 feet, thence leaving said fence South 00°45'41" West for a distance of 476.07 feet and to the center of Delap Road, thence along the center of said road the following four courses and distances, 1) South 72°30'43" West for a distance of 54.38 feet, 2) South 68°44'19" West for a distance of 94.84 feet, 3) South 57°43'12" West for a distance of 108.55 feet, 4) South 81°28'06" West for a distance of 33.71 feet, thence leaving said road, North 02° East for a distance of 225.09 feet to a stone (found), thence West for a distance of 580.60 feet to a stone (found), thence South 02° West for a distance of 388.62 feet to the center of Delap Road, thence along said road center line South 41°22'07" West for a distance of 28.15 feet, thence leaving said road, West for a distance of 156.70 feet and to the center of Woodall Road, thence along the center of said

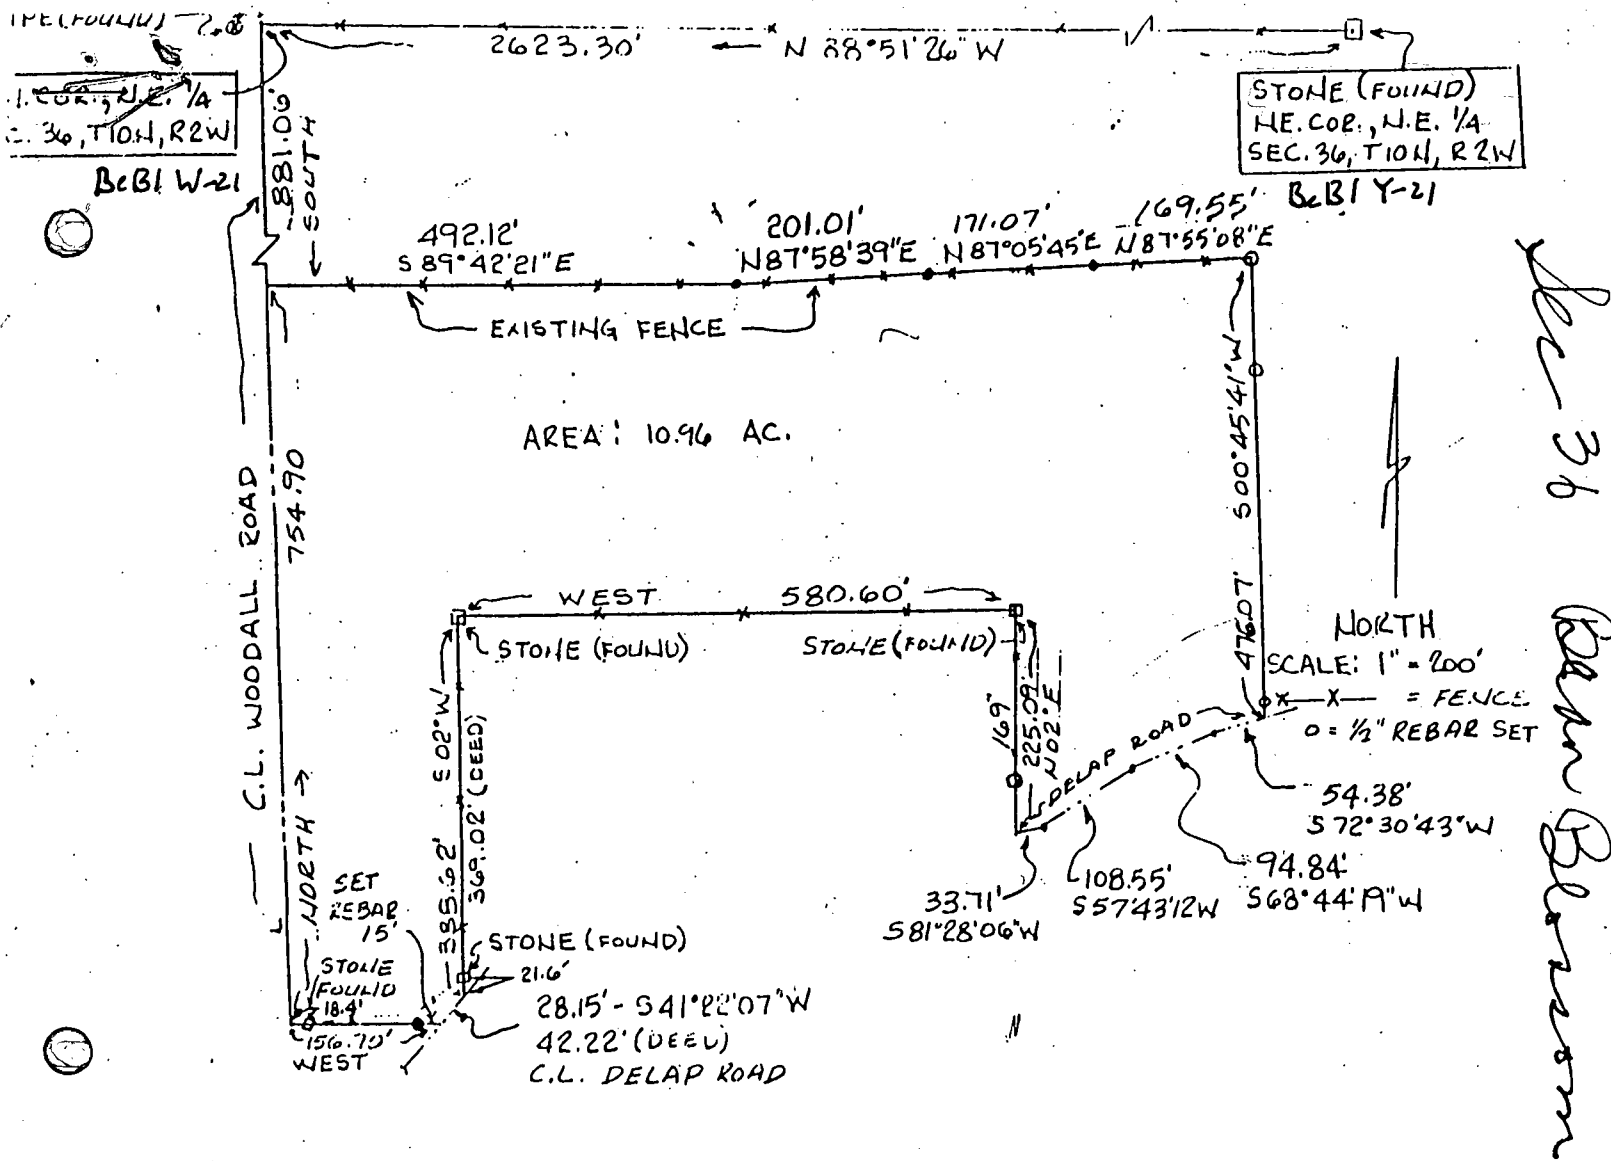


A part of the Northeast quarter of Section 36, Township 10 North, Range 2 West, Monroe County, Indiana, described as follows:

Beginning at a stone marking the Northeast corner of said Section, Thence North 88°51'26" West along a fence for a distance of 2623.30 feet and to the center of Woodall Road, thence South along said road for a distance of 881.06 feet and to the point of beginning for this tract, thence leaving said road and continuing along an existing fence the following four courses and distances, 1) South 89°42'21" East for a distance of 492.12 feet, 2) North 87°58'39" East for a distance of 201.01 feet 3) North 87°05'45" East for a distance of 171.07 feet, 4) North 87°55'08" East for a distance of 169.55 feet, thence leaving said fence South 00°45'41" West for a distance of 476.07 feet and to the center of Delap Road, thence along the center of said road the following four courses and distances, 1) South 72°30'43" West for a distance of 54.38 feet, 2) South 68°44'19" West for a distance of 94.84 feet, 3) South 57°43'12" West for a distance of 108.55 feet, 4) South 81°28'06" West for a distance of 33.71 feet, thence leaving said road, North 02° East for a distance of 225.09 feet to a stone (found), thence West for a distance of 580.60 feet to a stone (found), thence South 02° West for a distance of 388.62 feet to the center of Delap Road, thence along said road center line South 41°22'07" West for a distance of 28.15 feet, thence leaving said road, West for a distance of 156.70 feet and to the center of Woodall Road, thence along the center of said road, North for a distance of 754.90 feet and to the point of beginning. Containing 10.96 acres, more or less.





Michael D. Mundy
Michael D. Mundy
Registered Land Surveyor No. 880014
State of Indiana

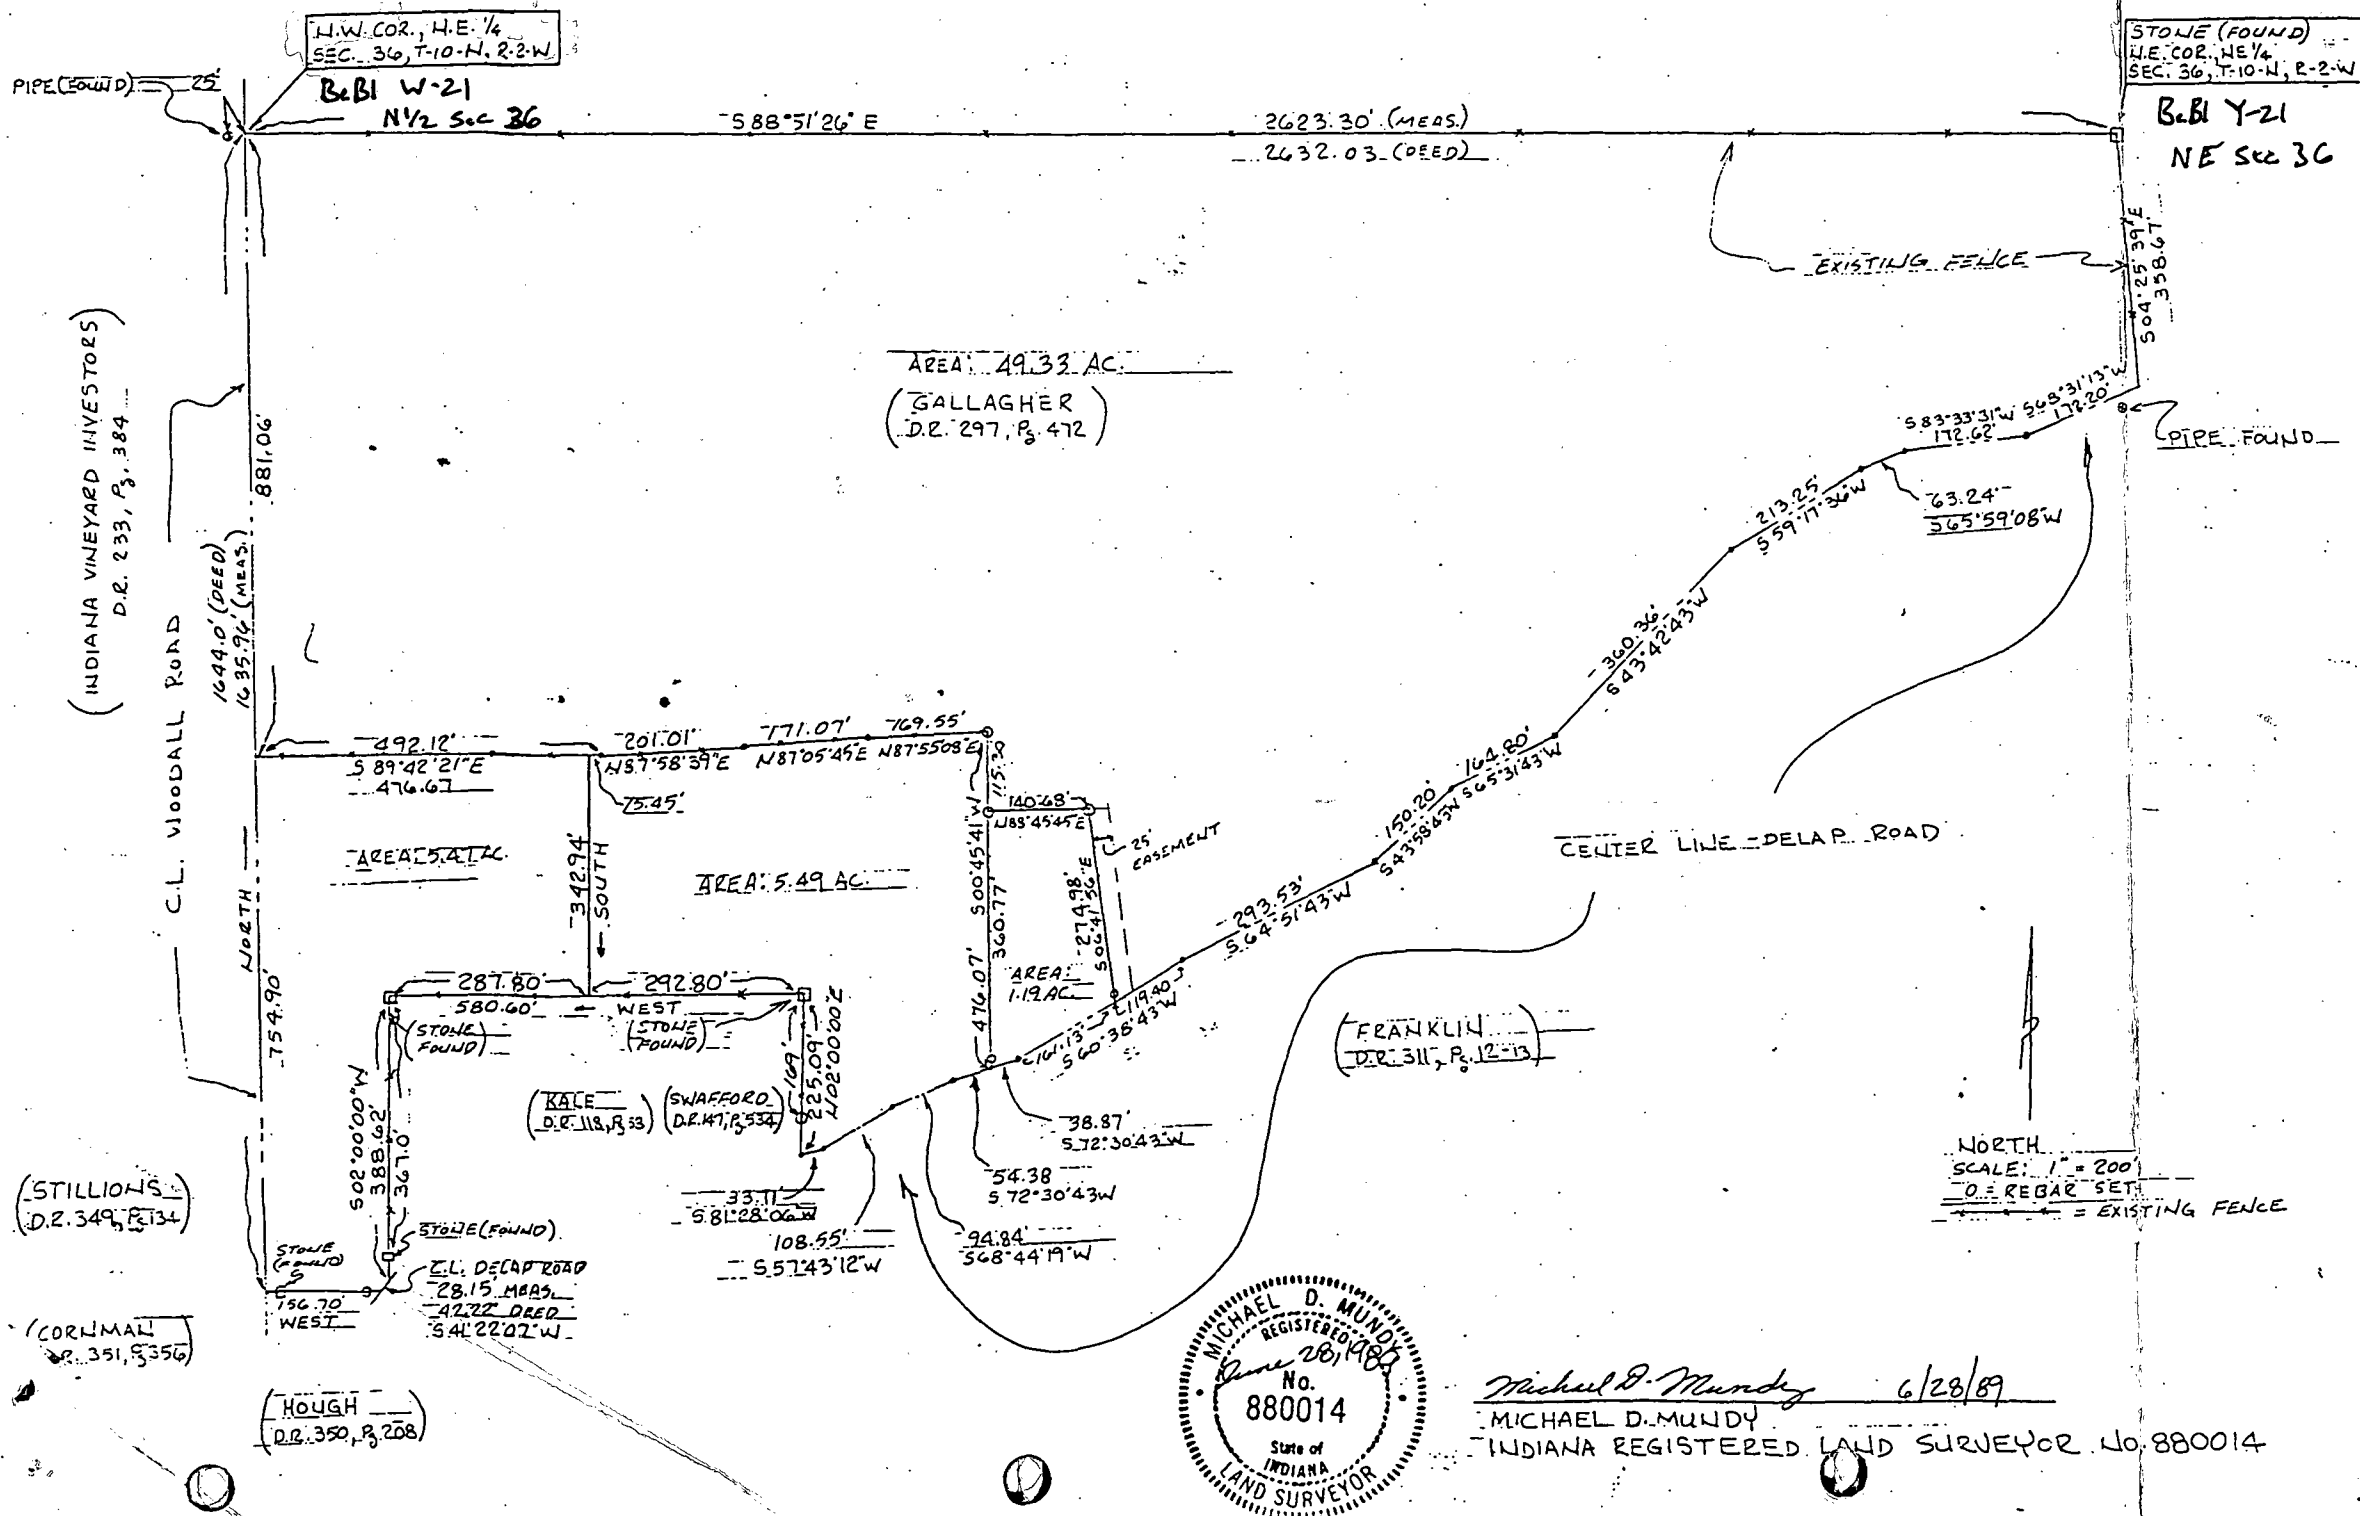



Bean Blossom
section 36

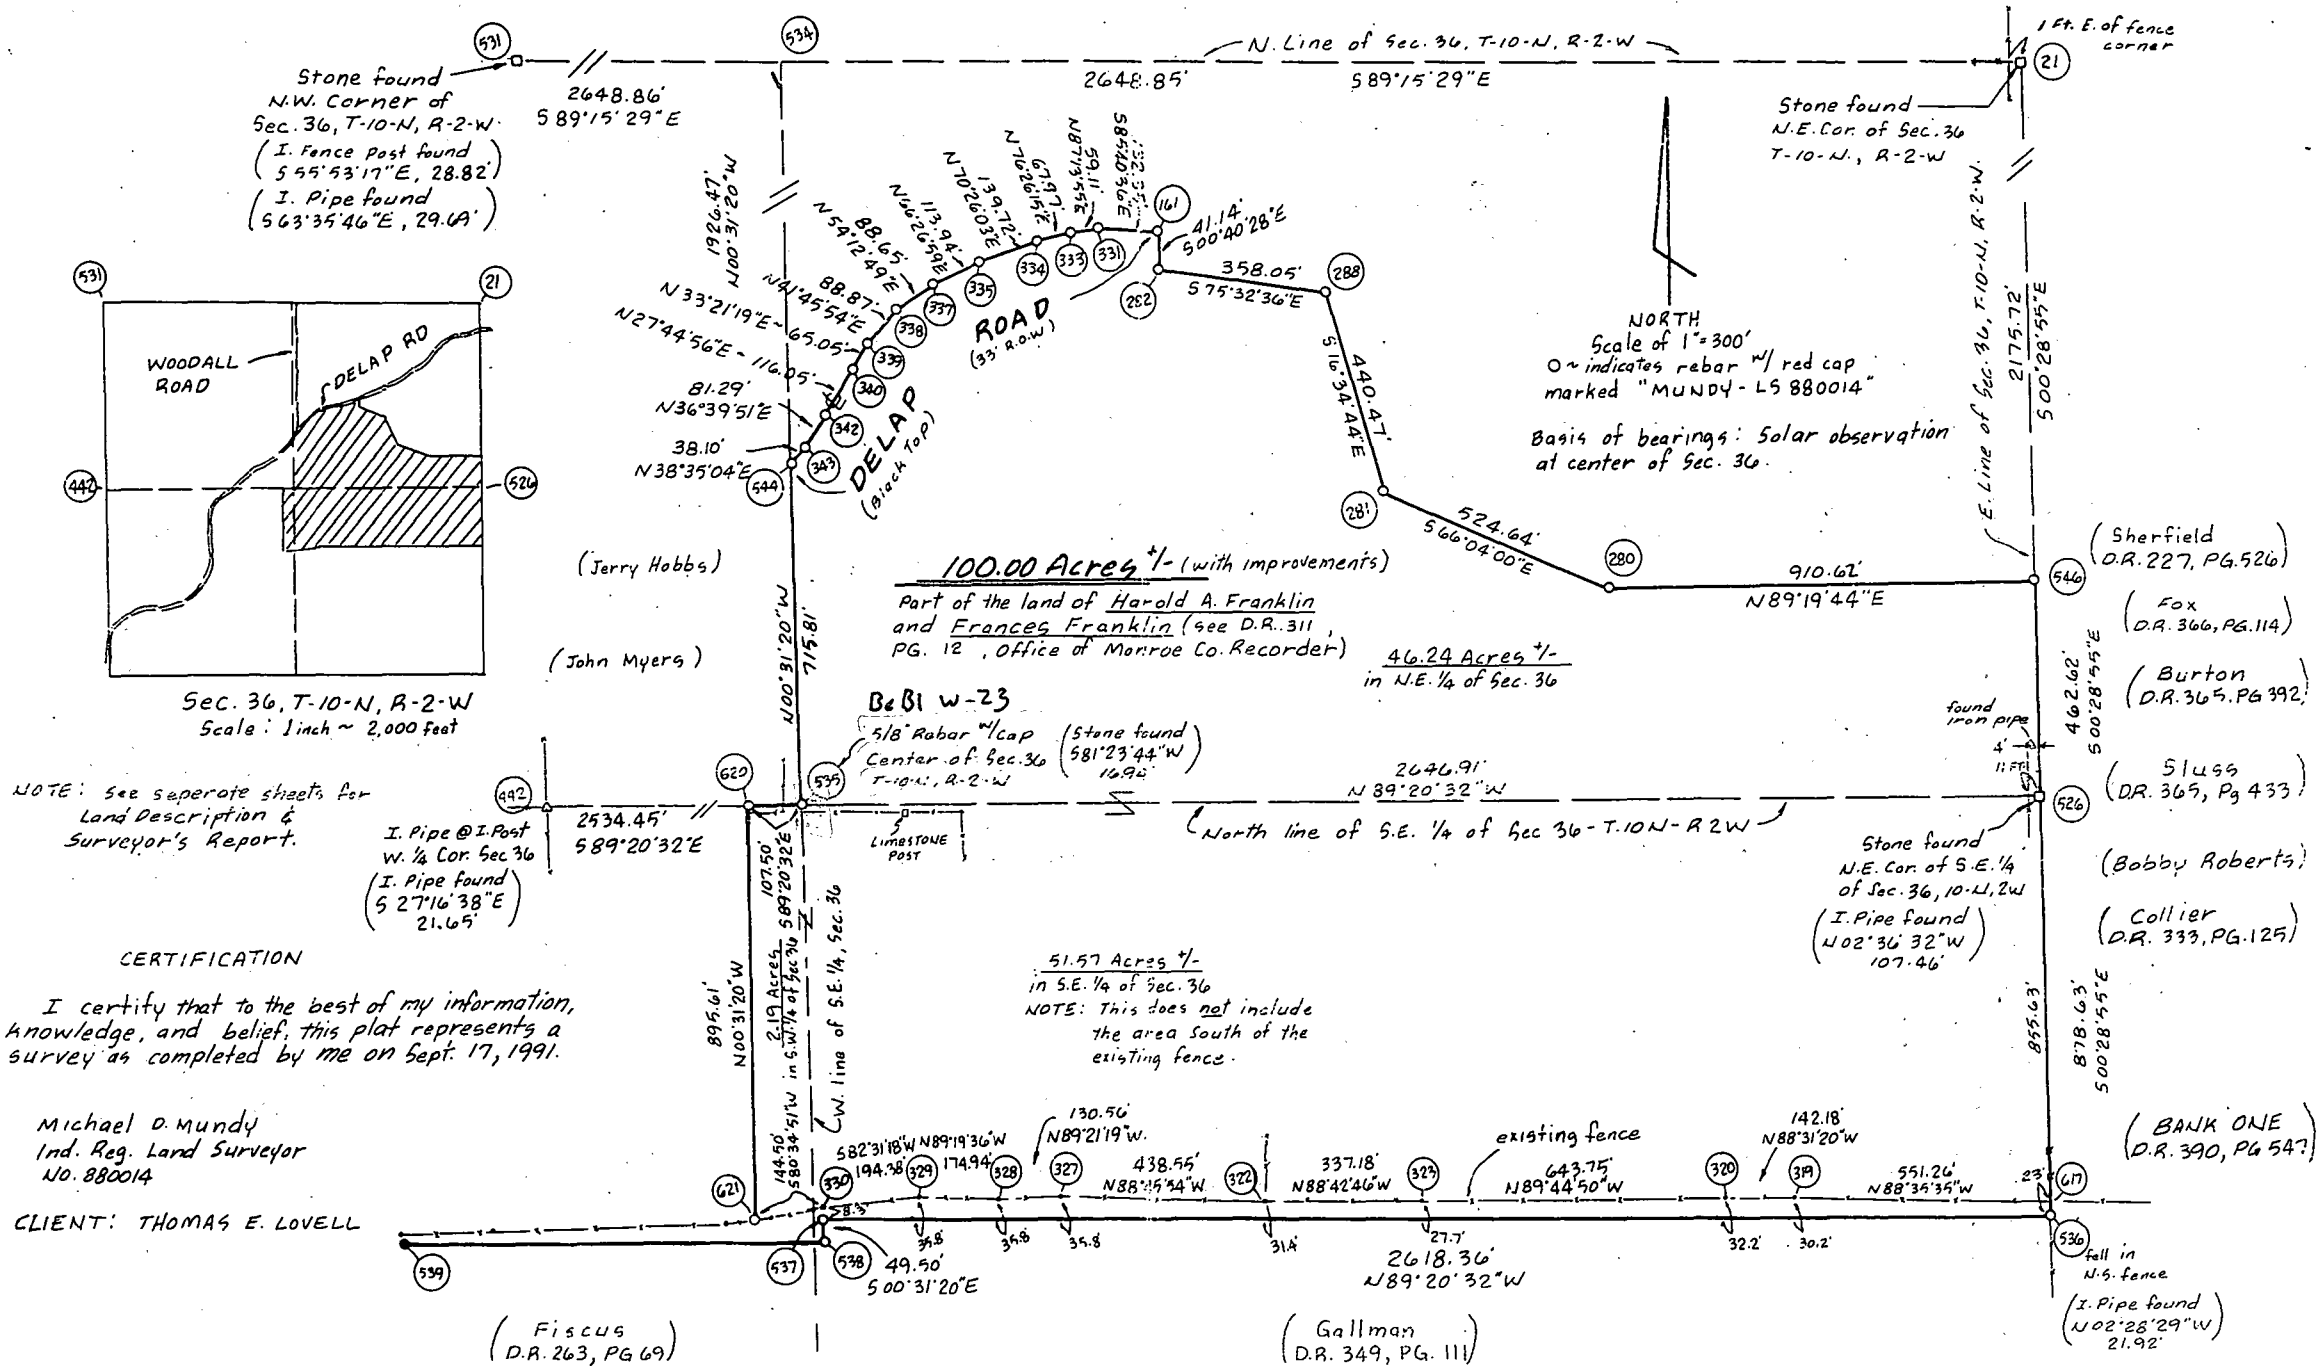

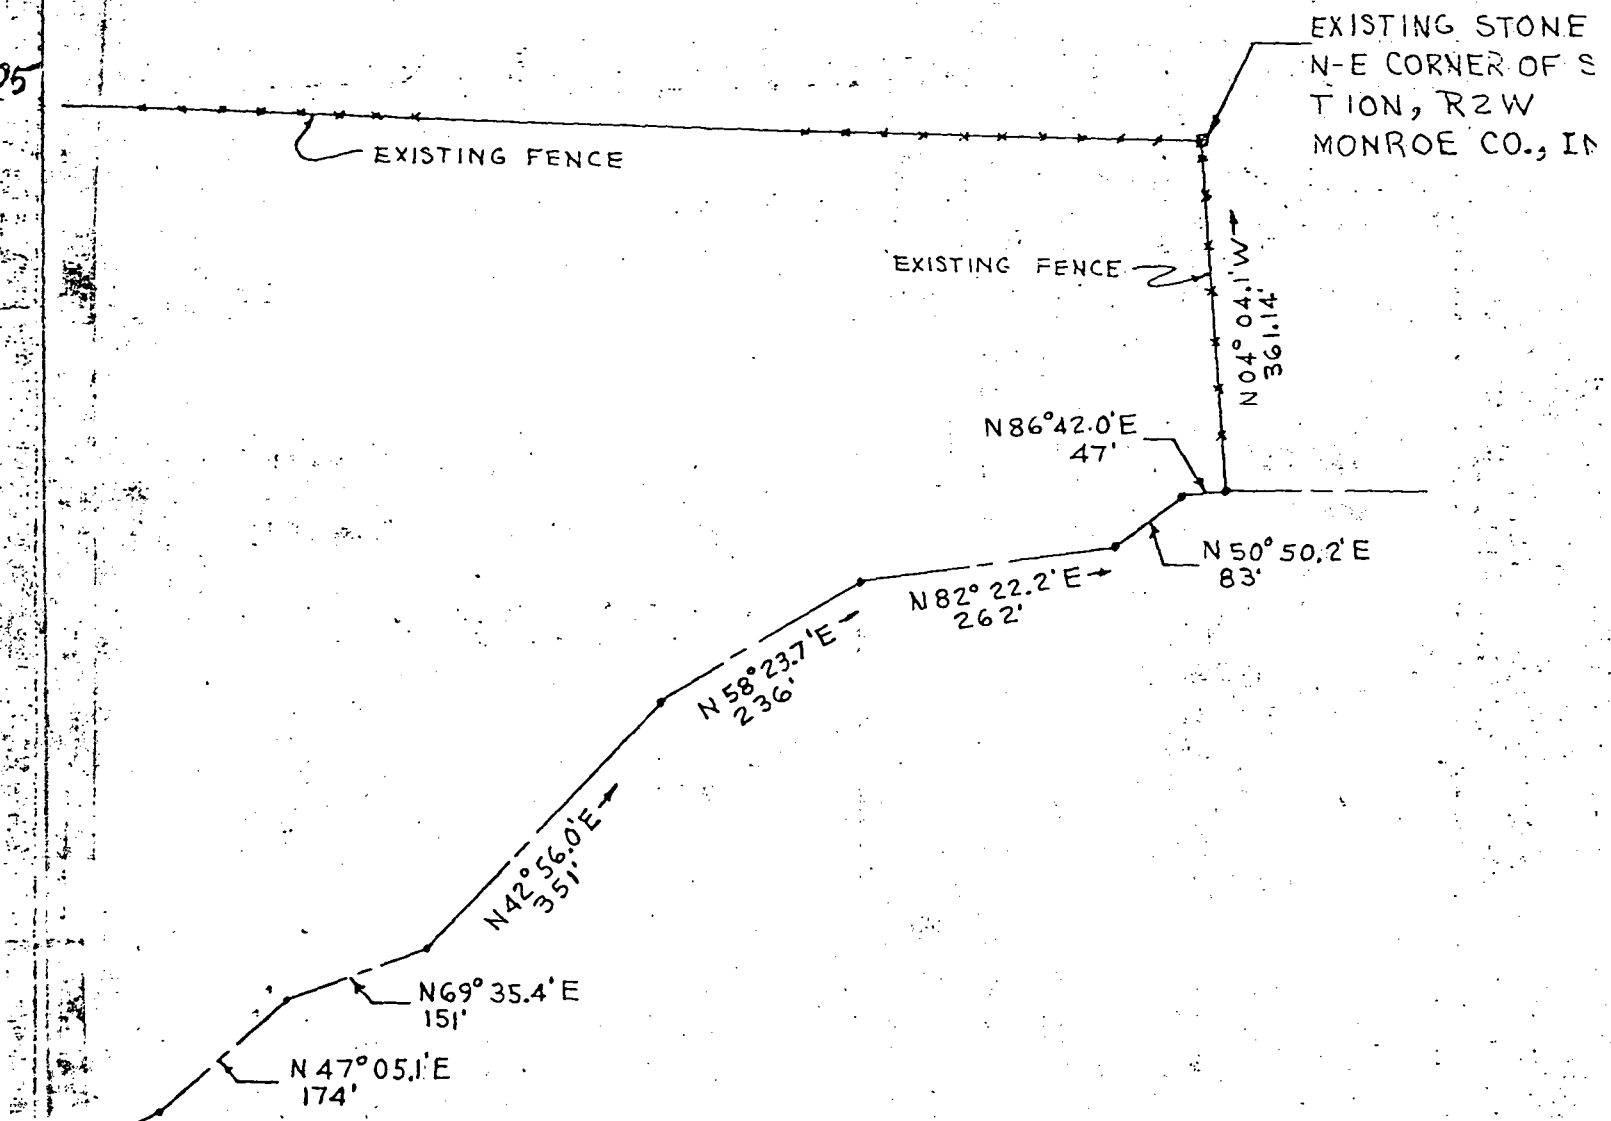


REPRESENTS
MEMBER 1973.

Pirnick

IND. RLS 0085

SCALE 1" = 200'

Bean Blossom - Sec 36

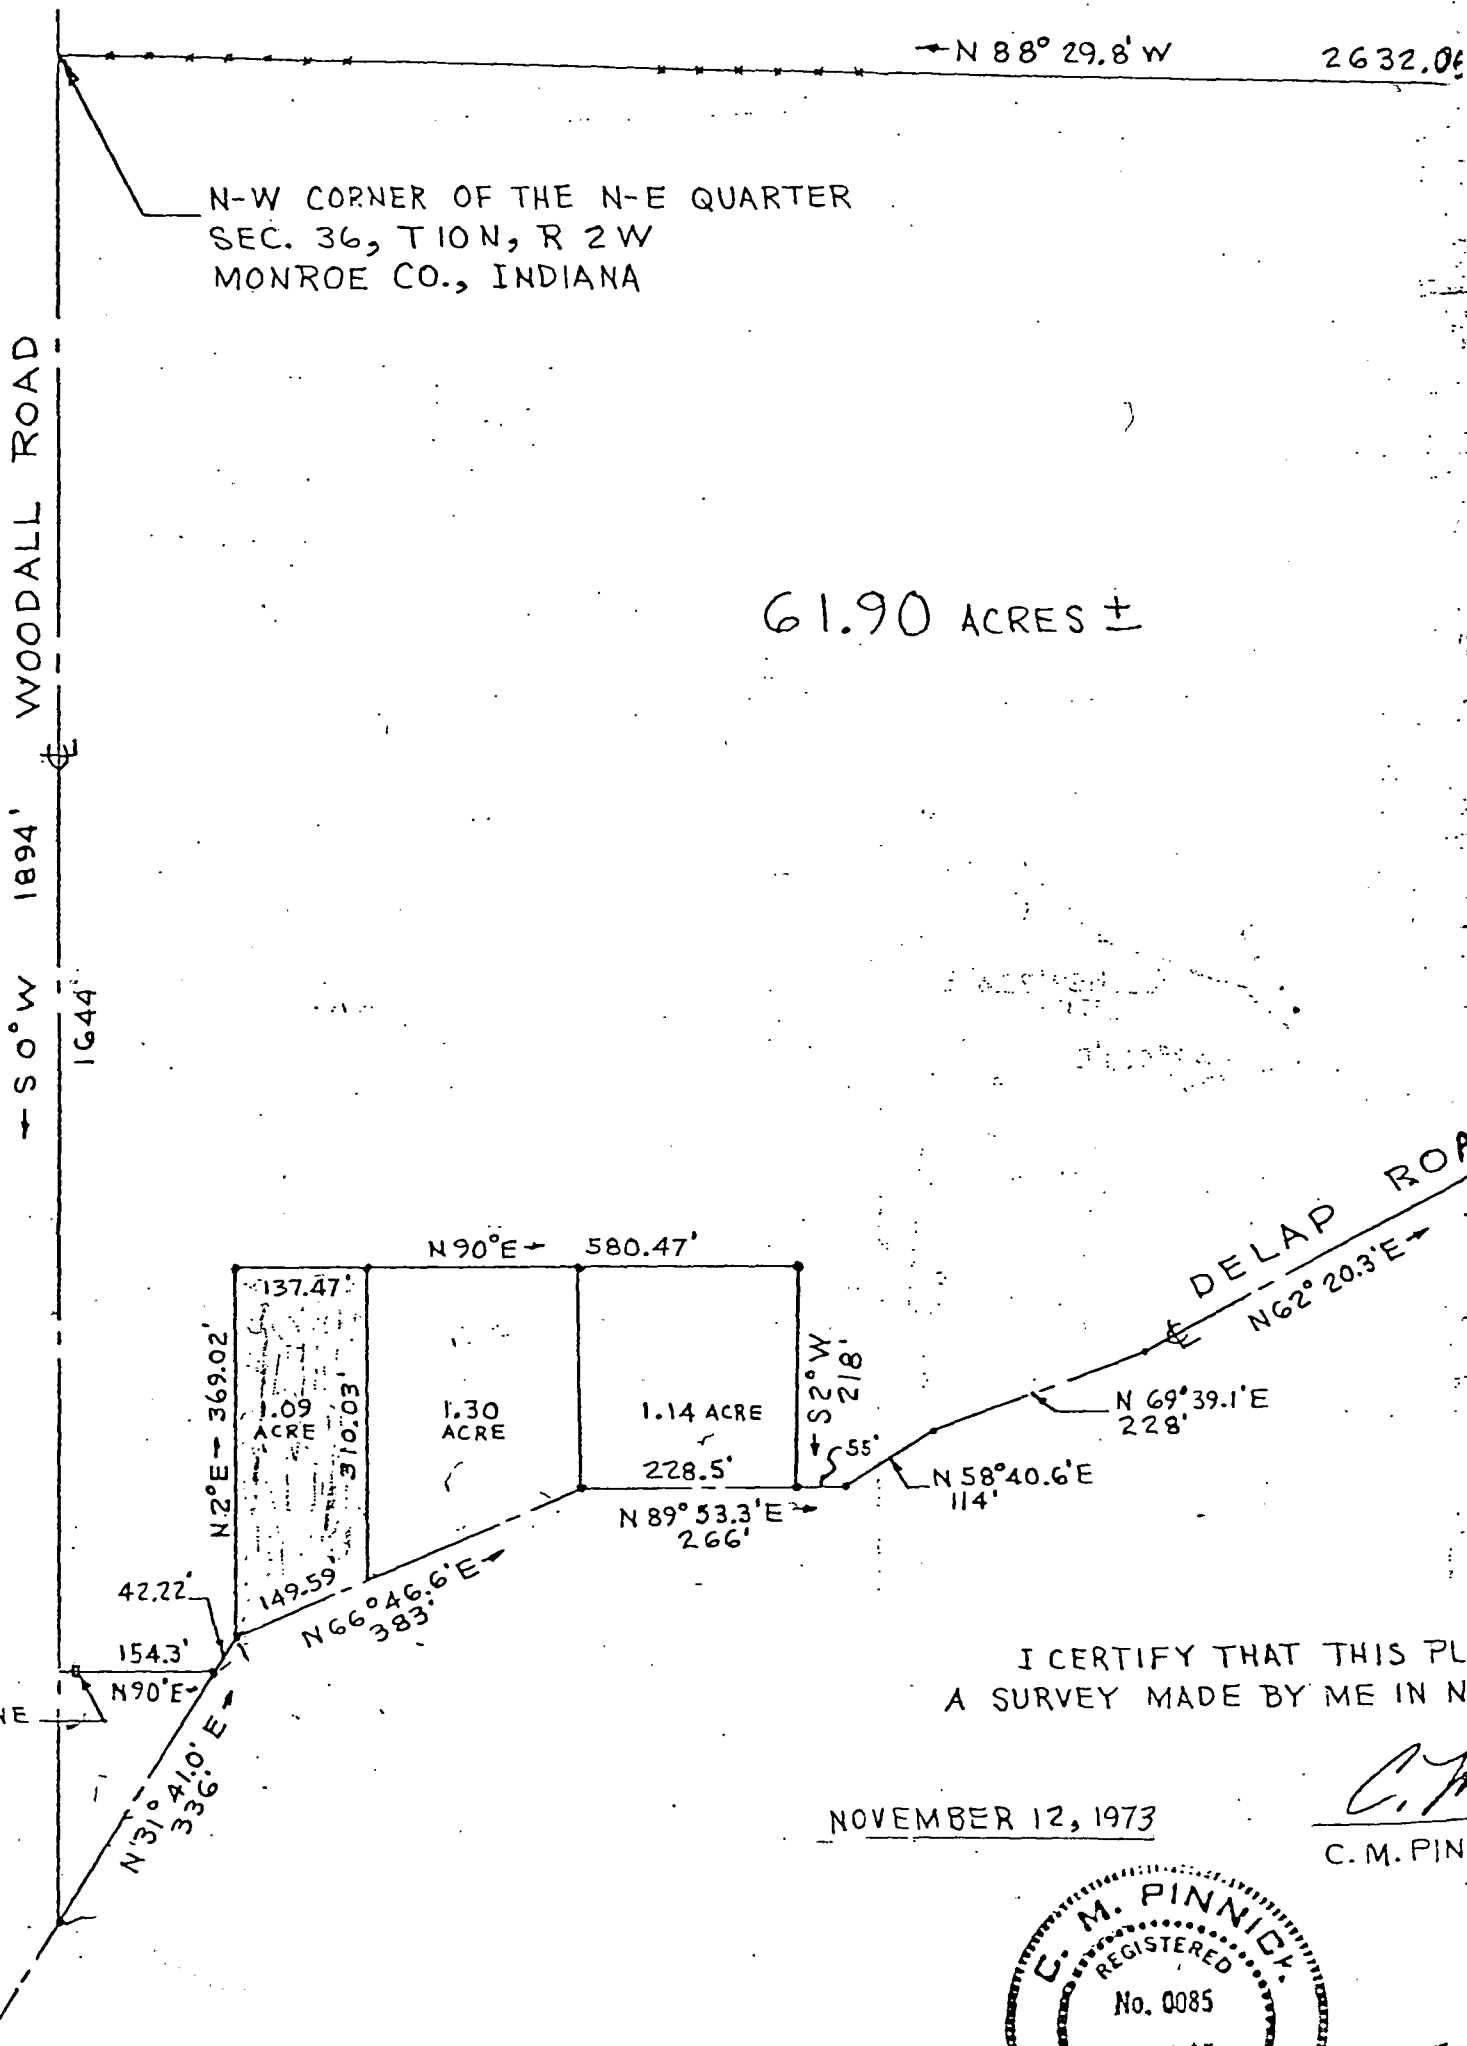

BB

TIM GIFFORD


EAST
534.58'

5.00 ACRES

N00°07'44"E
417.61'300.98'
S01°34'30"E

409.55'

WEST

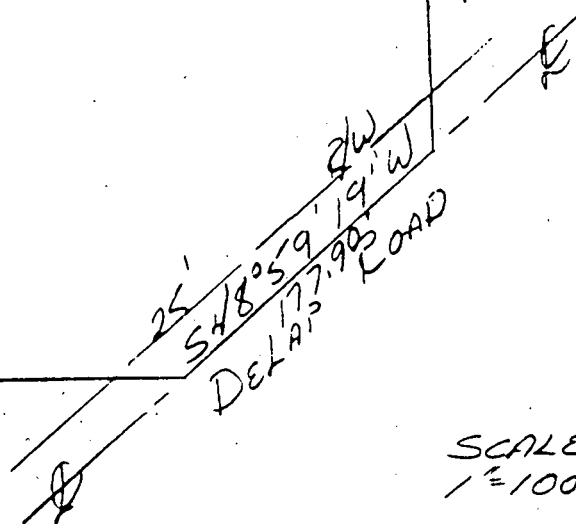SW CORNER SC¹/₄, NW¹/₄
SECTION 36, T10N, R2WSCALE
1"=100'

N

DESCRIPTION:

A part of the Southeast quarter of the Northwest quarter in Section 36, Township 10 North, Range 2 West, Monroe County, Indiana, bounded and described as follows: Beginning at the Southwest corner of said quarter quarter in said Section 36, thence running North 00 degrees 07 minutes 44 seconds East for 417.61 feet, thence East for 534.58 feet, thence South 01 degree 34 minutes 30 seconds East and to the centerline of DeLap Road, thence with said road centerline South 48 degrees 59 minutes 19 seconds West for 177.90 feet, thence leaving said road centerline West for 409.55 feet and to the point of beginning. Containing in all 5.00 acres, more or less. Subject to a 25.00 foot easement from the centerline of DeLap Road for County Highway right-of-way.


Raymond Graham

Raymond Graham
R.P.E. 8409 L.S. 9978 Indiana
3215 N. Smith Pike
Bloomington, Indiana
July 9, 1981



DULY ENTERED
FOR TAXATION
AUG 3 1981

V. Simpson
Treasurer, Monroe County, Indiana

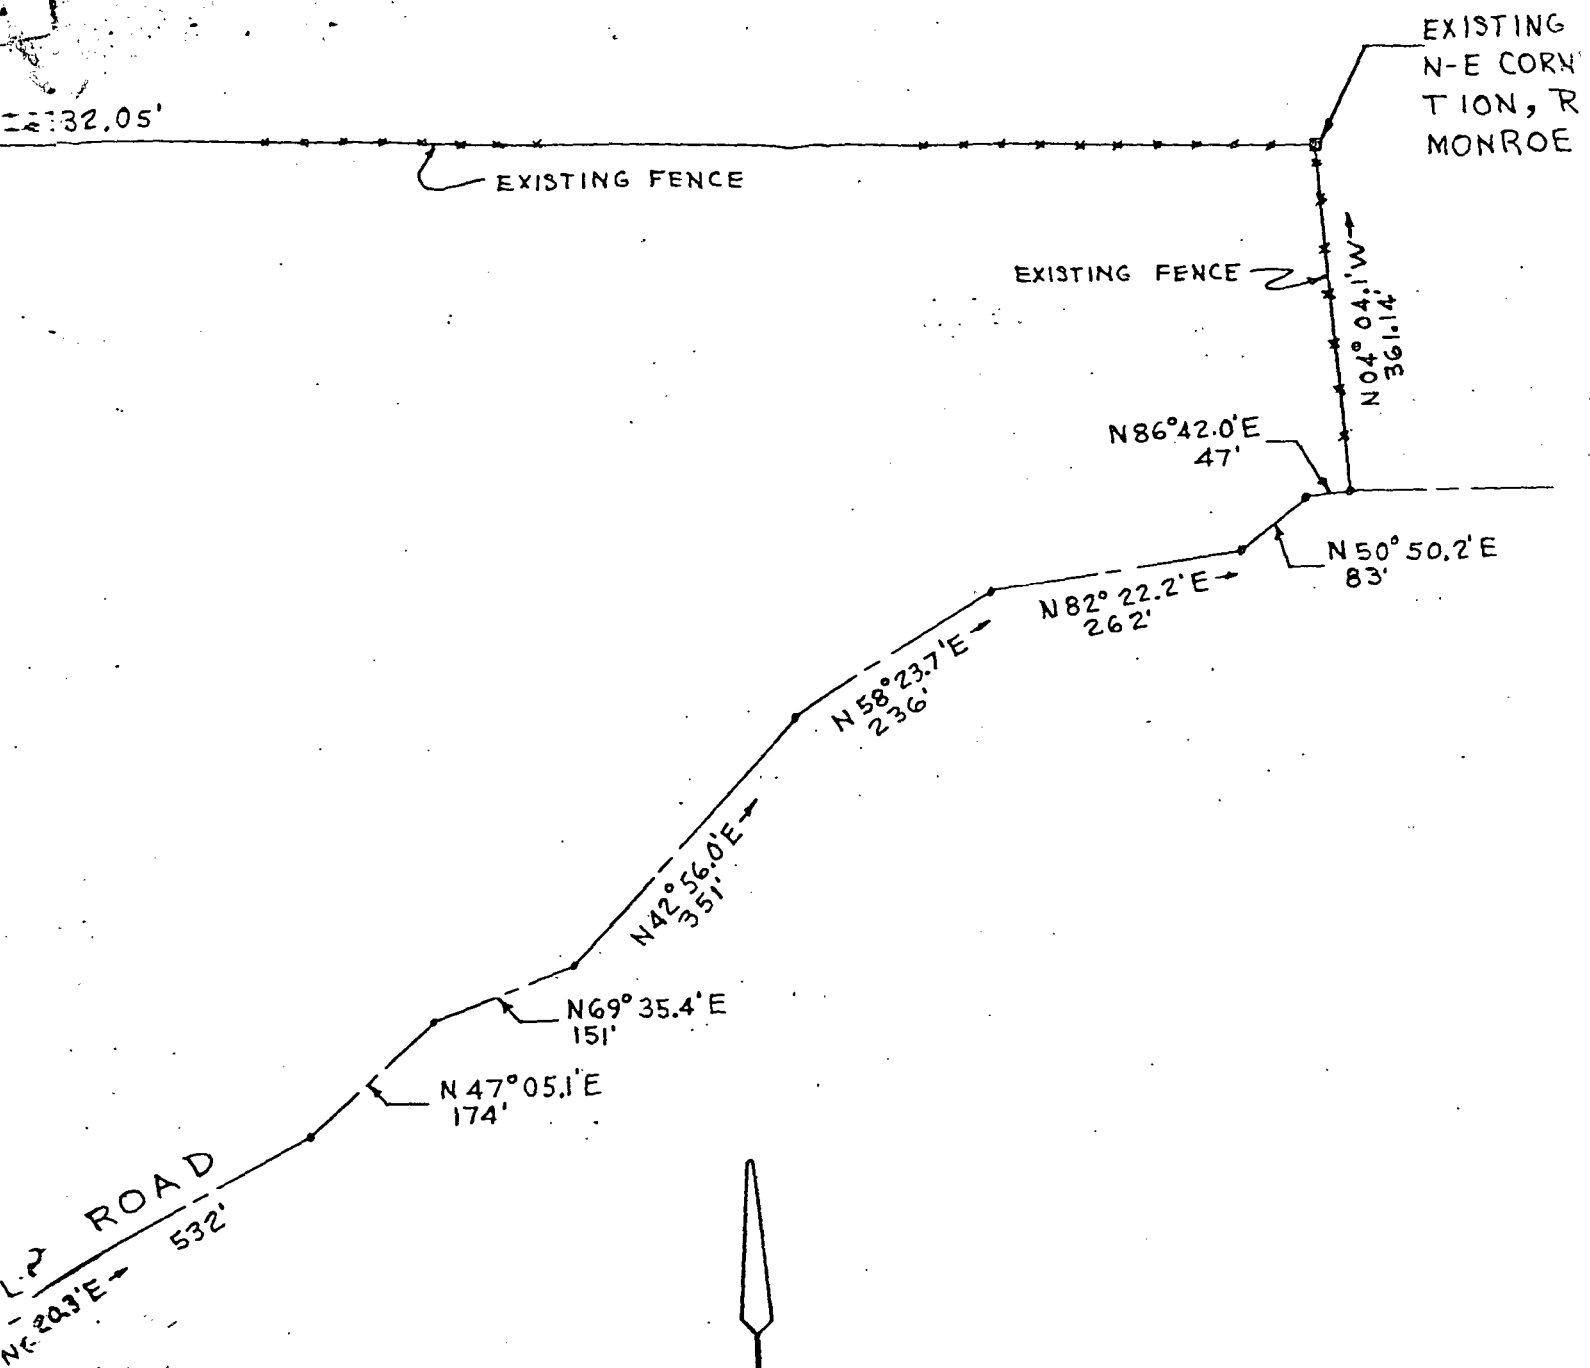

SCALE 1" = 200'

THIS PLAT REPRESENTS THE IN NOVEMBER 1973.

C. M. Pinnick

M. PINNICK IND. RLS 0085


104
UR

N-W CORNER OF THE N-E QUARTER
SEC. 36, T10N, R 2W
MONROE CO., INDIANA

305

1644.

61.90 ACRES $\pm$

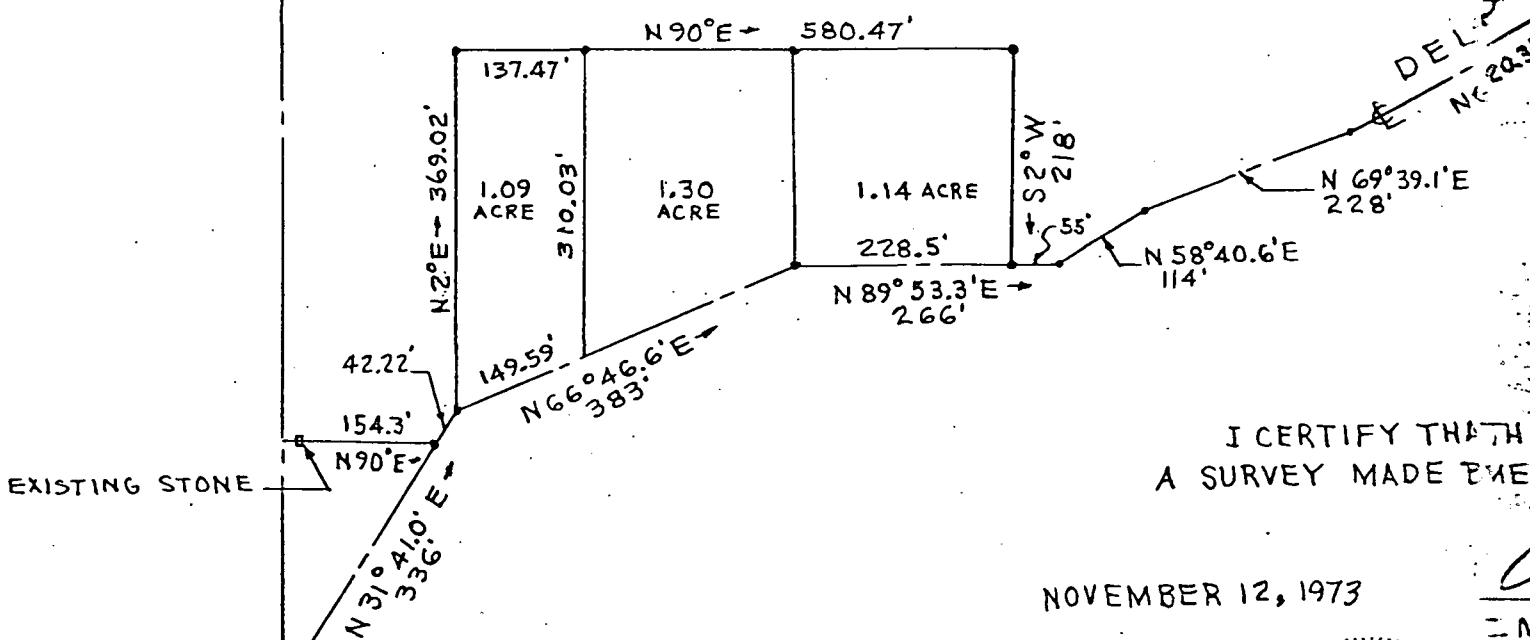

I CERTIFY THAT THE
A SURVEY MADE BY ME


NOVEMBER 12, 1973

FILED
OCT 15 1937

OCT 12 1977

John W. Davis
Auditor Monroe County, Ind.

Auditor Monroe County, Indiana

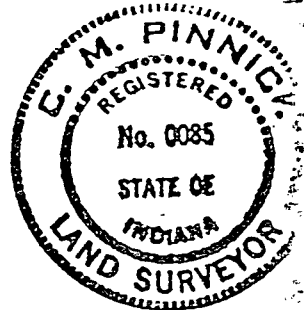

A part of the Northeast 1/4 of Section 36, Township 10 North, Range 2 West, bounded and described as follows: Beginning at the Northwest corner of said 1/4 section and in the center of Woodall Road; thence running South on and along the center of said road 1644.0 feet; thence leaving said road and running East 154.30 feet and to the center of a county road (Delap Road); thence running North 31°-41' East on and along the center of said road 42.22 feet; thence leaving said road and running North 02° East 369.02 feet; thence running East 580.47 feet; thence running South 02° West 218.0 feet and to the center of Delap Road; thence running on and along the center of said road the following courses: North 89°-53.3' East 55.0 feet; North 58°-40.6' East 114.0 feet; North 69°-39.1' East 228.0 feet; North 62°-20.3' East 532.0 feet; North 47°-05.1' East 174.0 feet; North 69°-35.4' East 151.0 feet; North 42°-56' East 351.0 feet; North 58°-23.7' East 236.0 feet; North 82°-22.2' East 262.0 feet; North 50°-50.2' East 83.0 feet; North 86°-42' East 47.0 feet and to a fence line running North 04°-04.1' West; thence leaving said road and following said fence 361.14 feet and to a stone which is the Northeast corner of said section 36; thence running North 88°-29.8' West on and along an old fence line 2632.05 feet and to the point of beginning, containing 61.90 acres, more or less.

Subject to taxes for the year 1973, due and payable in 1974,



LEGAL DESCRIPTION

A part of the Northeast 1/4 of Section 36, Township 10 North, Range 2 West, bounded and described as follows: Commencing at the Northwest corner of said 1/4 section; thence running South 1644.0 feet; thence running East 154.30 feet and to the center of Delap Road; thence running North 31°-41° East 42.22 feet on and along the center of said road to the REAL POINT OF BEGINNING; thence leaving said road and running North 02° East 369.02 feet; thence running East 137.47 feet; thence running South 02° West 310.03 feet and to the center of Delap Road; thence running South 66°-46.6° West on and along the center of said road 149.59 feet and to the REAL POINT OF BEGINNING, containing 1.09 acres, more or less.

OCT 12 1977

John W. Davis
Auditor Monroe County, Indiana



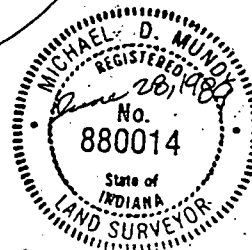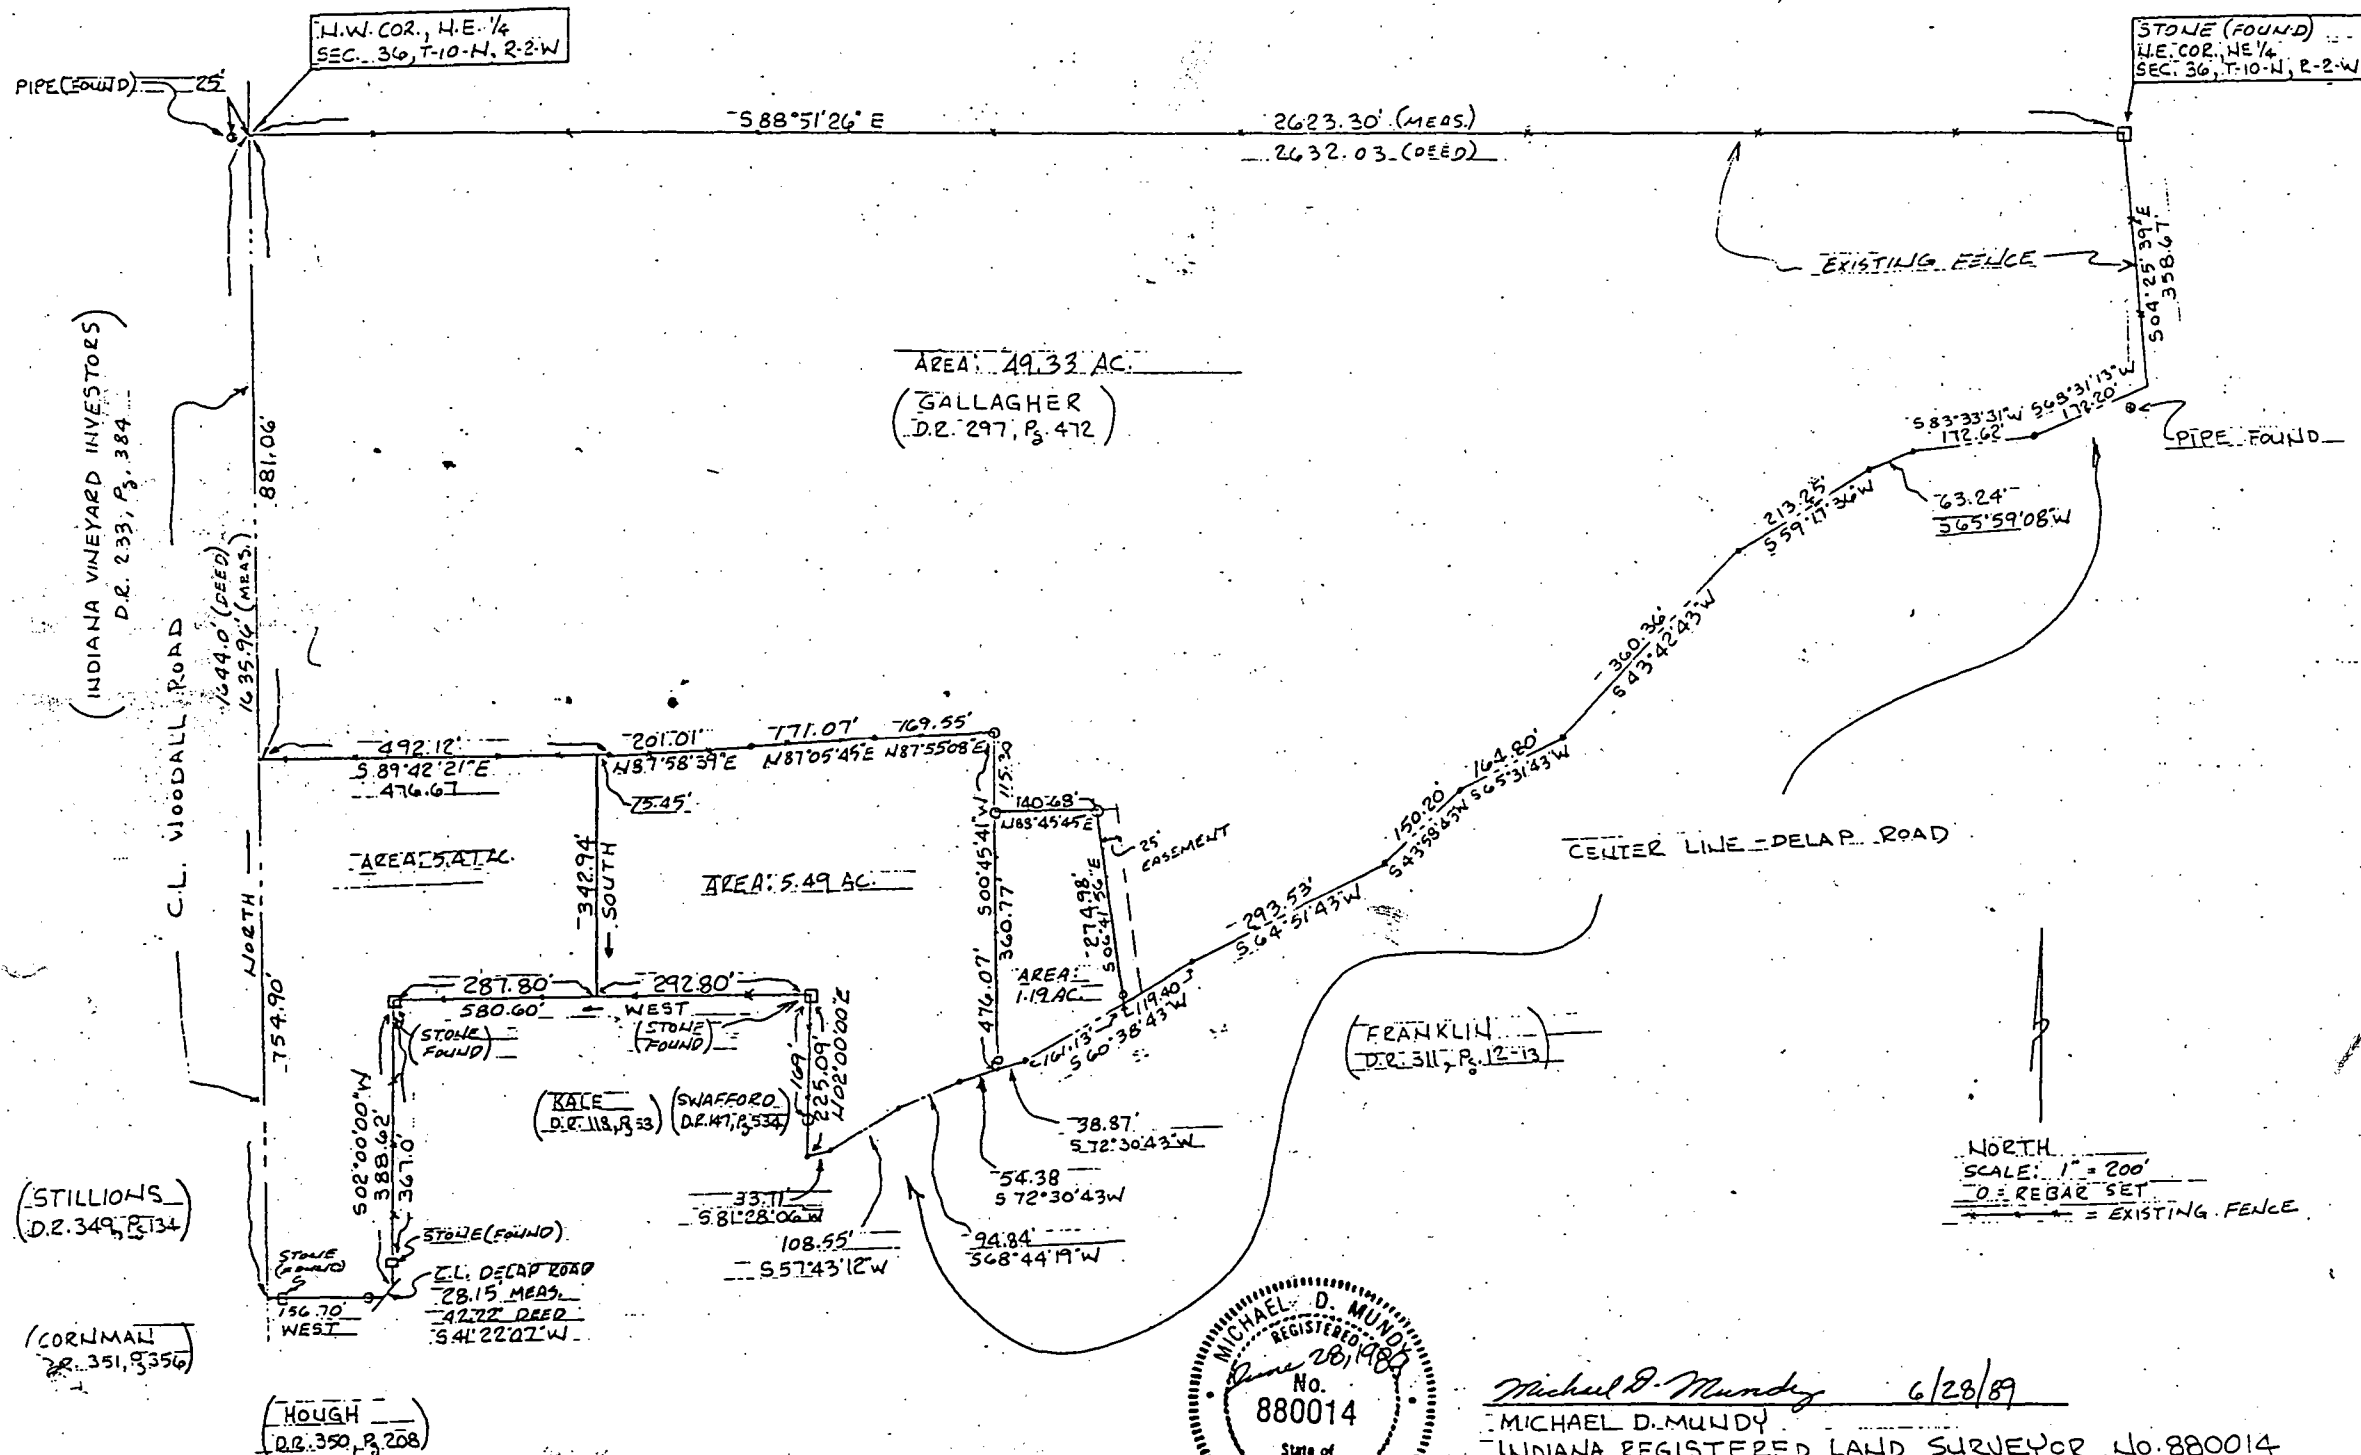

Michael D. Mundy 6/28/89
MICHAEL D. MUNDY
INDIANA REGISTERED LAND SURVEYOR No. 880014

Torn Roberts "Exhibit A"


Bean Blossom
Sec 36-10-2W

RAYMOND GRAHAM
3215 N. SMITH PIKE
BLOOMINGTON, INDIANA 47401
R.P.E. 8409 INDIANA

FILED
OCT 25 1976


May 19, 1976

Auditor Monroe County, Indiana

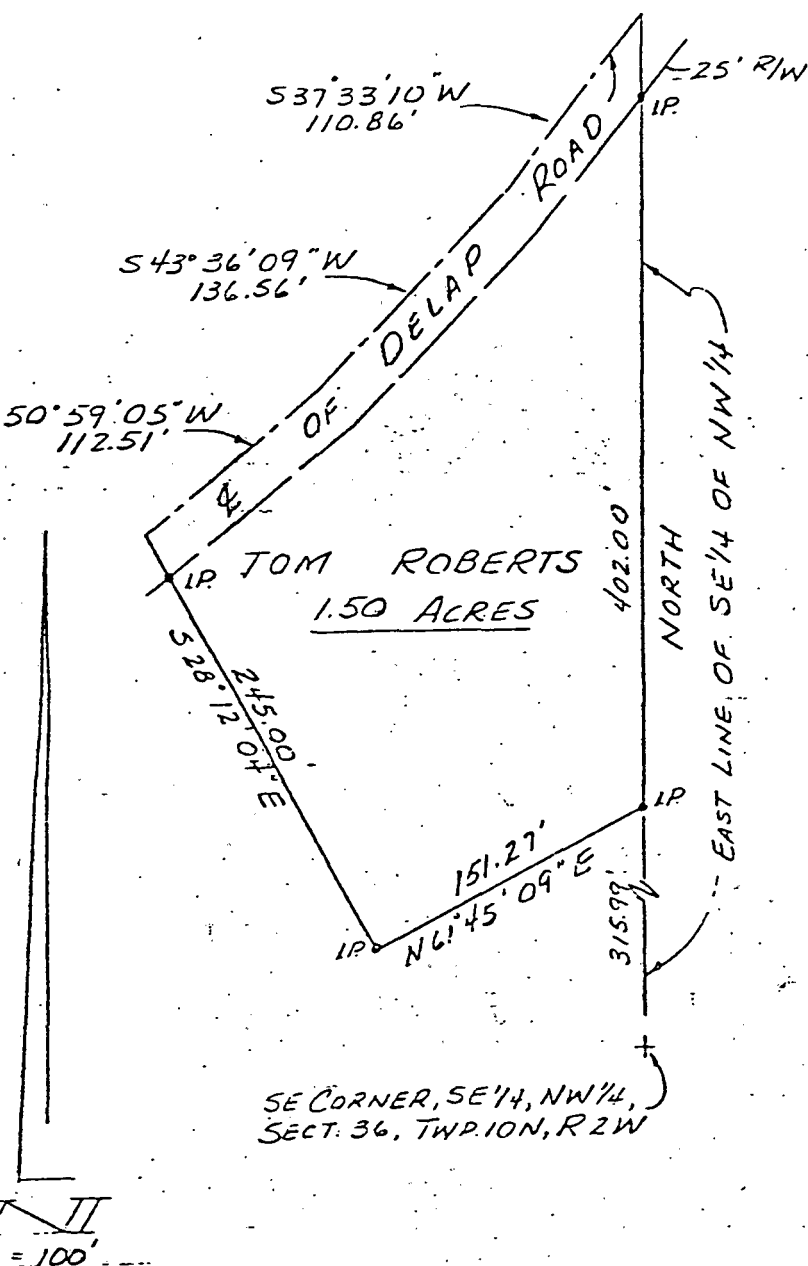

Description:

A part of the Southeast quarter of the Northwest quarter of Section 36, Township 10 North, Range 2 West, Monroe County, Indiana described as follows; beginning at a point on the East line of the said Southeast quarter of the Northwest quarter that is 315.99 feet North of the Southeast corner of the said quarter quarter, thence continuing North along the said East line for 402.00 feet and to the centerline of Delap Road, thence leaving the said East line and running along the centerline of said Delap Road the following directions and dimensions,
South 37° 33' 10" West for 110.86 feet;
South 43° 36' 09" West for 136.56 feet;
South 50° 59' 05" West for 112.51 feet;
thence leaving the centerline of said Delap Road and running South 28° 12' 04" East for 245.00 feet; thence North 61° 45' 09" East for 151.27 feet and to the point of beginning. Containing in all 1.50 acres more or less. Subject to a 25.00 feet county road right-of-way along the centerline of Delap Road.

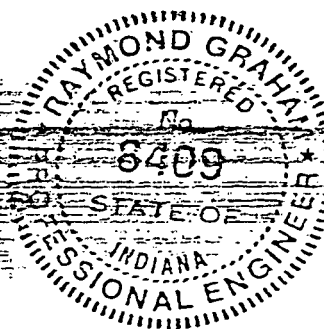


Raymond Graham

Raymond Graham
Indiana R.P.E. # 8409
3215 N. Smith Pike
Bloomington, Indiana

(ROBERTS) kindred to Evans
Sec 36

12-4-78

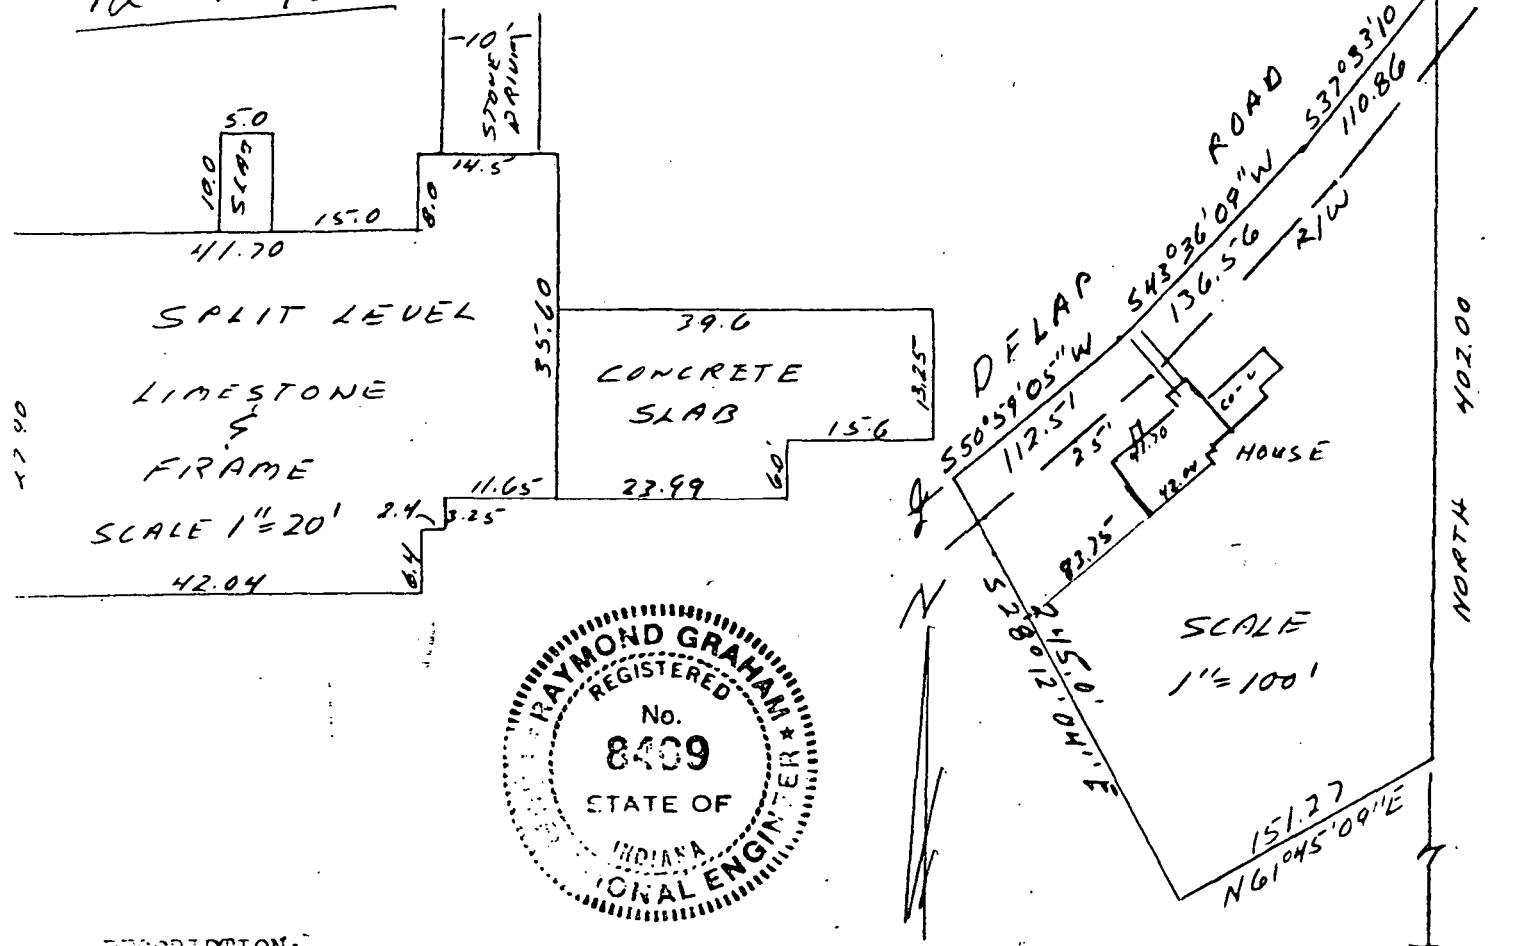


DESCRIPTION:

A part of the Southeast quarter of the Northwest quarter of Section 36, Township 10 North, Range 2 West, Monroe County, Indiana, described as follows; beginning at a point on the East line of the said Southeast quarter of the Northwest quarter that is 315.99 feet North of the Southeast corner of the said quarter quarter, thence continuing North along the said East line for 402.00 feet and to the centerline of DeLap Road, thence leaving the said East line and running along the centerline of said DeLap road the following directions and dimensions, South 37 degrees 33 minutes 10 seconds West for 110.86 feet, South 43 degrees 36 minutes 09 seconds West for 136.56 feet, South 50 degrees 59 minutes 05 seconds West for 112.51 feet; thence leaving the centerline of said DeLap road and running South 28 degrees 12 minutes 04 seconds East for 245.00 feet, thence North 61 degrees 45 minutes 09 seconds East for 151.27 feet and to the point of beginning. Containing in all 1.50 acres more or less. Subject to a 25.00 foot county road right-of-way along the centerline of DeLap Road.

ENGINEER'S CERTIFICATION:

I hereby certify that this plat as shown is a true and complete survey of the described property, and further certify that all improvements are wholly within the boundaries of said described property, and that the said improvements do not encroach upon any other property, nor are there any encroachments from any other property on said surveyed property.

Raymond Graham
Raymond Graham
R.P.E. 8409 Indiana
3215 N. Smith Pike
Bloomington, Indiana
November 4, 1978

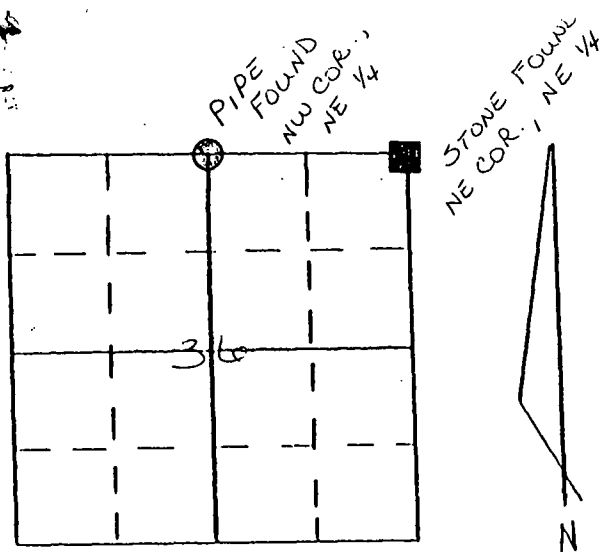

88°51'26" W

STONE (FOUND)
NE COR., N.E. 1/4
SEC. 36, T10N, R2W

201.01' 171.07' 169.55'
1°58'39"E N 87°05'45"E N 87°55'08"E

80.60' STONE (FOUND)

169' 225.09' 202'E

WOODALL ROAD

500°45'41"W 476.07'

NORTH SCALE: 1" = 200'
X-X = FENCE
O = 1/2" REBAR SET

54.38' 572°30'43"W
94.84' 568°44'19"W
108.55' 557°43'12"W
33.71' 581°28'06"W


28.15 - 541°22'07" W
42.22' (DEED)
C.L. DELAP ROAD

DESCRIPTION: 10.96 ACRE TRACT

A part of the Northeast quarter of Section 36, Township 10 North, Range 2 West, Monroe County, Indiana, described as follows:

Beginning at a stone marking the Northeast corner of said Section, Thence North 88°51'26" West along a fence for a distance of 2623.30 feet and to the center of Woodall Road, thence South along said road for a distance of 881.06 feet and to the point of beginning for this tract, thence leaving said road and continuing along an existing fence the following four courses and distances, 1) South 89°42'21" East for a distance of 492.12 feet, 2) North 87°58'39" East for a distance of 201.01 feet 3) North 87°05'45" East for a distance of 171.07 feet, 4) North 87°55'08" East for a distance of 169.55 feet, thence leaving said fence South 00°45'41" West for a distance of 476.07 feet and to the center of Delap Road, thence along the center of said road the following four courses and distances, 1) South 72°30'43" West for a distance of 54.38 feet, 2) South 68°44'19" West for a distance of 94.84 feet, 3) South 57°43'12" West for a distance of 108.55 feet, 4) South 81°28'06" West for a distance of 33.71 feet, thence leaving said road, North 02° East for a distance of 225.09 feet to a stone (found), thence West for a distance of 580.60 feet to a stone (found), thence South 02° West for a distance of 388.62 feet to the center of Delap Road, thence along said road center line South 41°22'07" West for a distance of 28.15 feet, thence leaving said road, West for a distance of 156.70 feet and to the center of Woodall Road, thence along the center of said road, North 88°51'26" West for a distance of 2623.30 feet to the

Sec 36
Bean Blossom

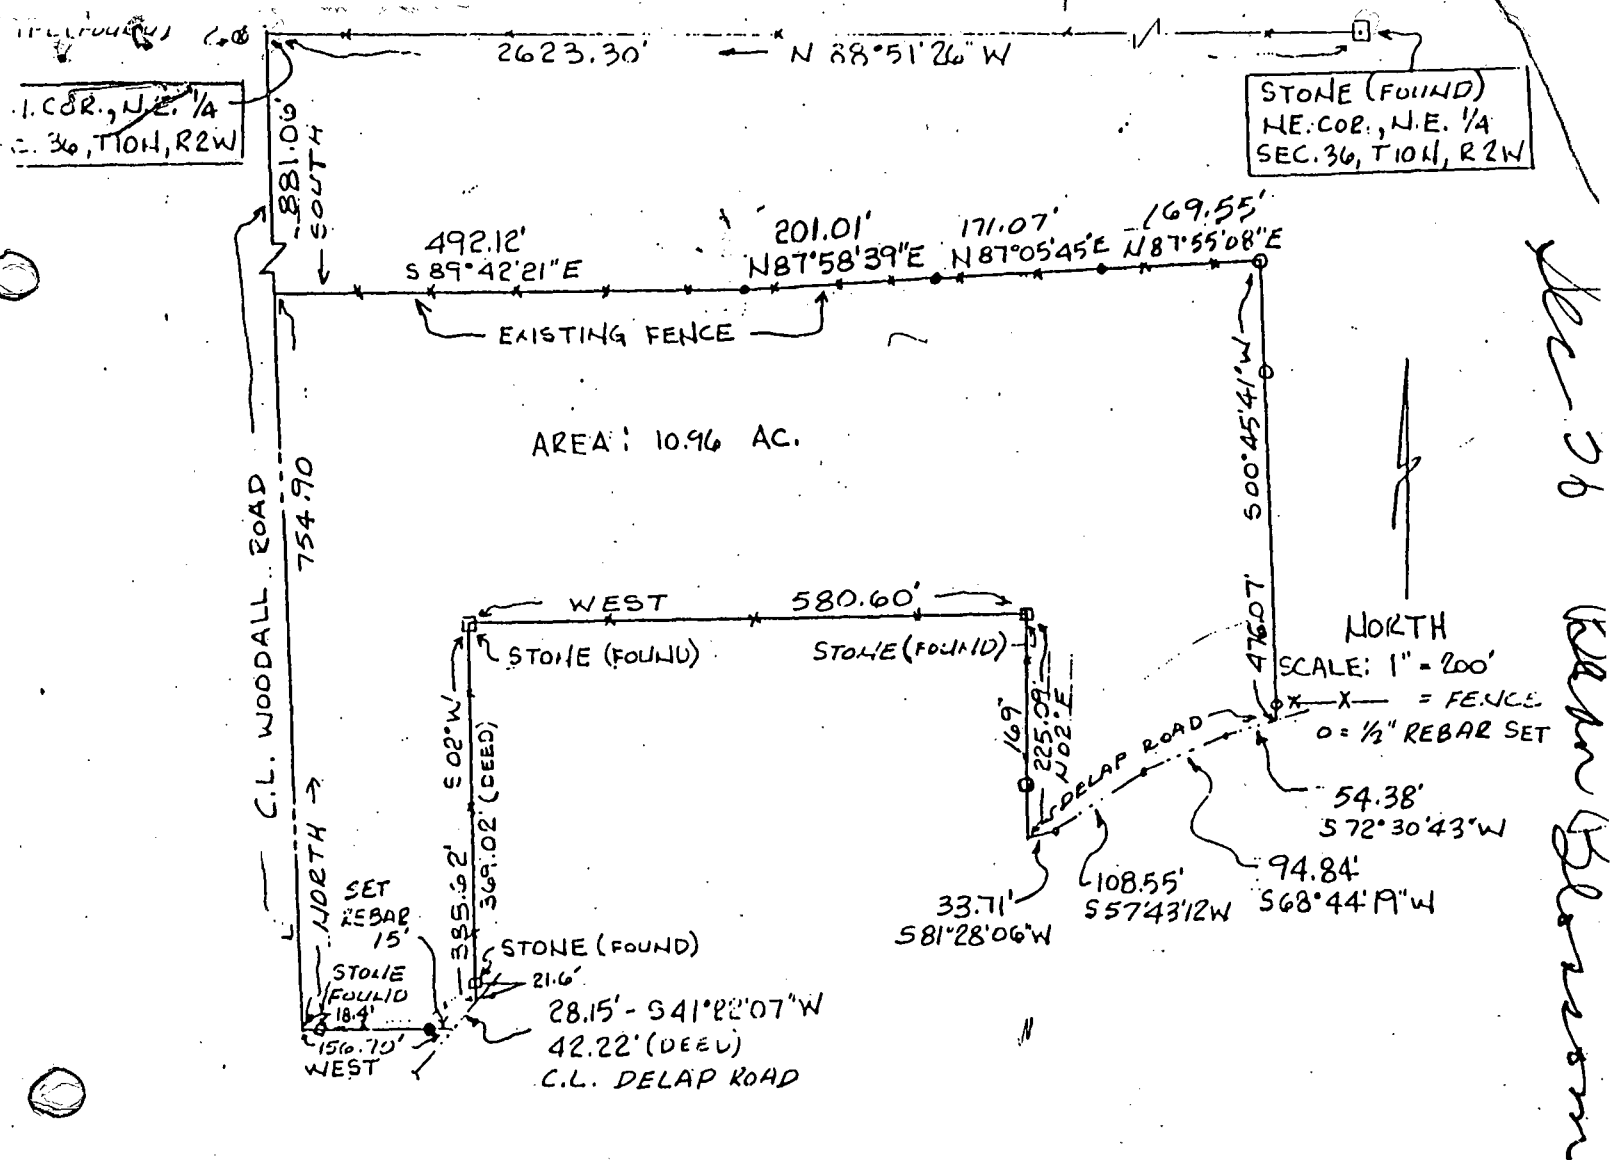

DESCRIPTION: 10.96 ACRE TRACT



A part of the Northeast quarter of Section 36, Township 10 North, Range 2 West, Monroe County, Indiana, described as follows:

Beginning at a stone marking the Northeast corner of said Section , Thence North 88°51'26" West along a fence for a distance of 2623.30 feet and to the center of Woodall Road, thence South along said road for a distance of 881.06 feet and to the point of beginning for this tract, thence leaving said road and continuing along an existing fence the following four courses and distances, 1) South 89°42'21" East for a distance of 492.12 feet, 2) North 87°58'39" East for a distance of 201.01 feet 3) North 87°05'45" East for a distance of 171.07 feet, 4) North 87°55'08" East for a distance of 169.55 feet, thence leaving said fence South 00°45'41" West for a distance of 476.07 feet and to the center of Delap Road, thence along the center of said road the following four courses and distances, 1) South 72°30'43" West for a distance of 54.38 feet, 2) South 68°44'19" West for a distance of 94.84 feet, 3) South 57°43'12" West for a distance of 108.55 feet, 4) South 81°28'06" West for a distance of 33.71 feet, thence leaving said road, North 02° East for a distance of 225.09 feet to a stone (found), thence West for a distance of 580.60 feet to a stone (found), thence South 02° West for a distance of 388.62 feet to the center of Delap Road, thence along said road center line South 41°22'07" West for a distance of 28.15 feet, thence leaving said road, West for a distance of 156.70 feet and to the center of Woodall Road, thence along the center of said road, North for a distance of 754.90 feet and to the point of beginning. Containing 10.96 acres, more or less.



Michael D. Mundy

Michael D. Mundy
Registered Land Surveyor No. 880014
State of Indiana

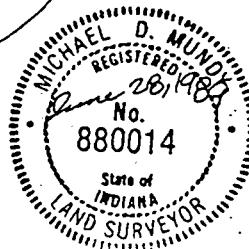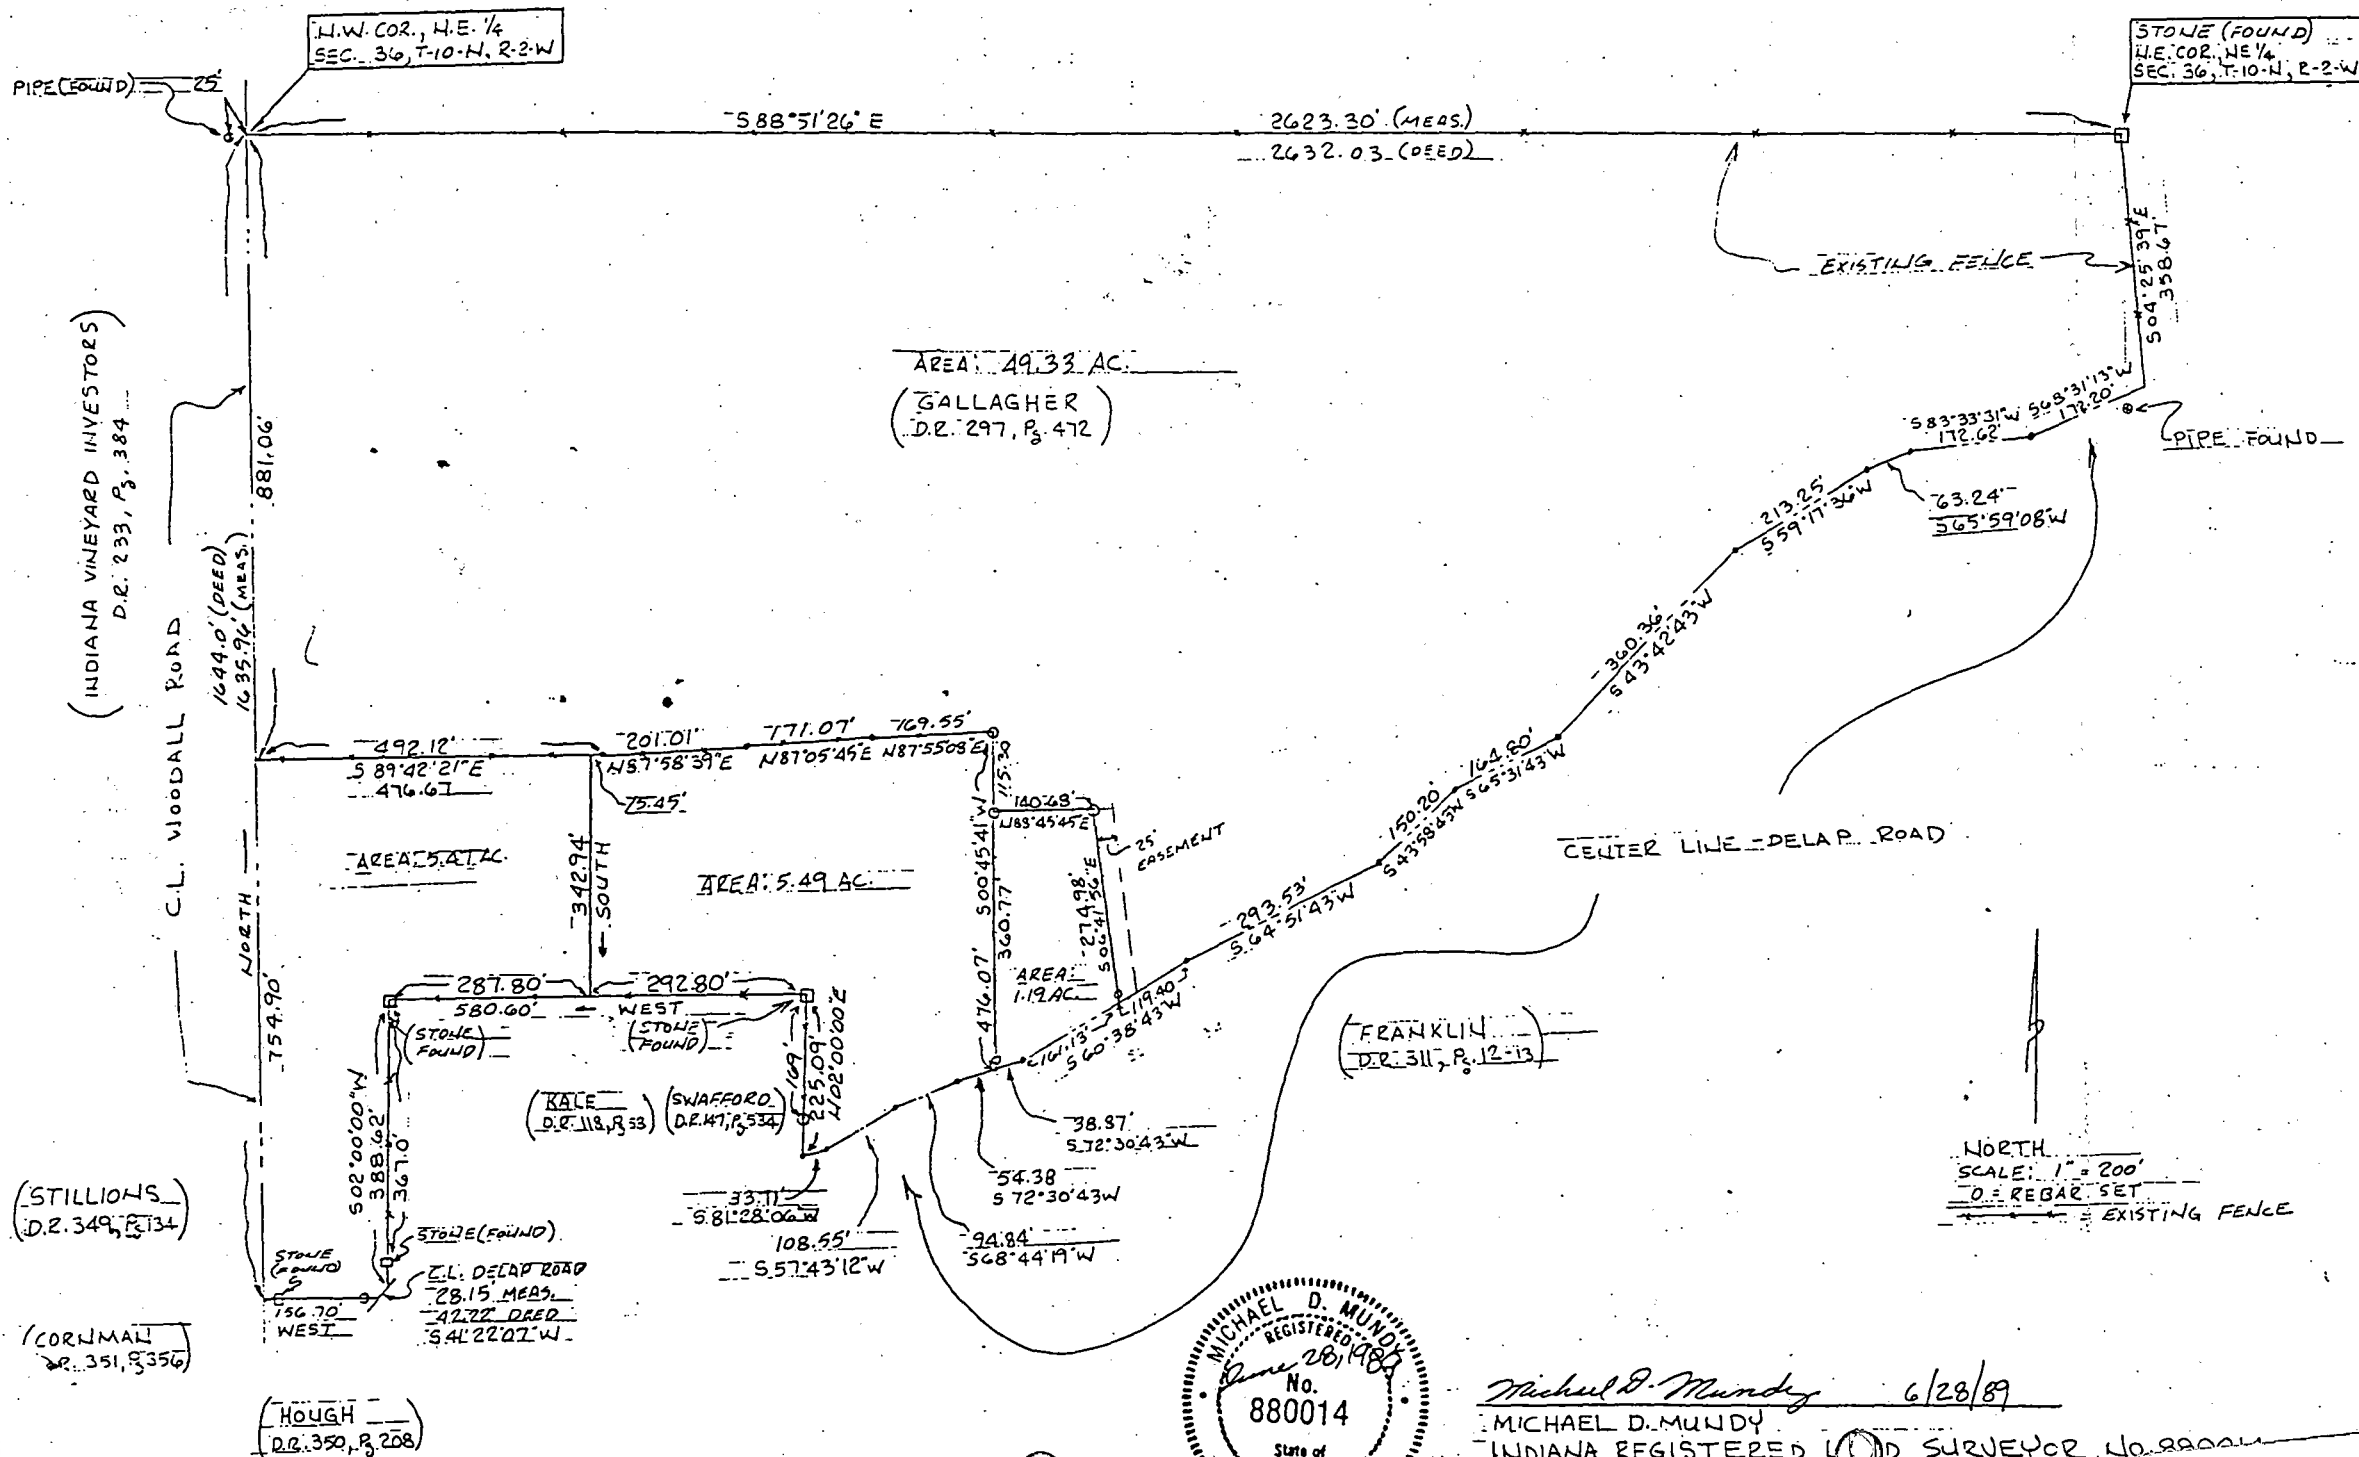


Michael D. Mundy 6/28/89
MICHAEL D. MUNDY
INDIANA REGISTERED LAND SURVEYOR No. 88000


Michael D. Murphy
MICHAEL D. MURPHY, LAND SURVEYOR - NUMBER 28001
P.O. BOX 244
ELLENDSVILLE, NORTH CAROLINA 27629

Sec 36 10N2W

27
OS
H'

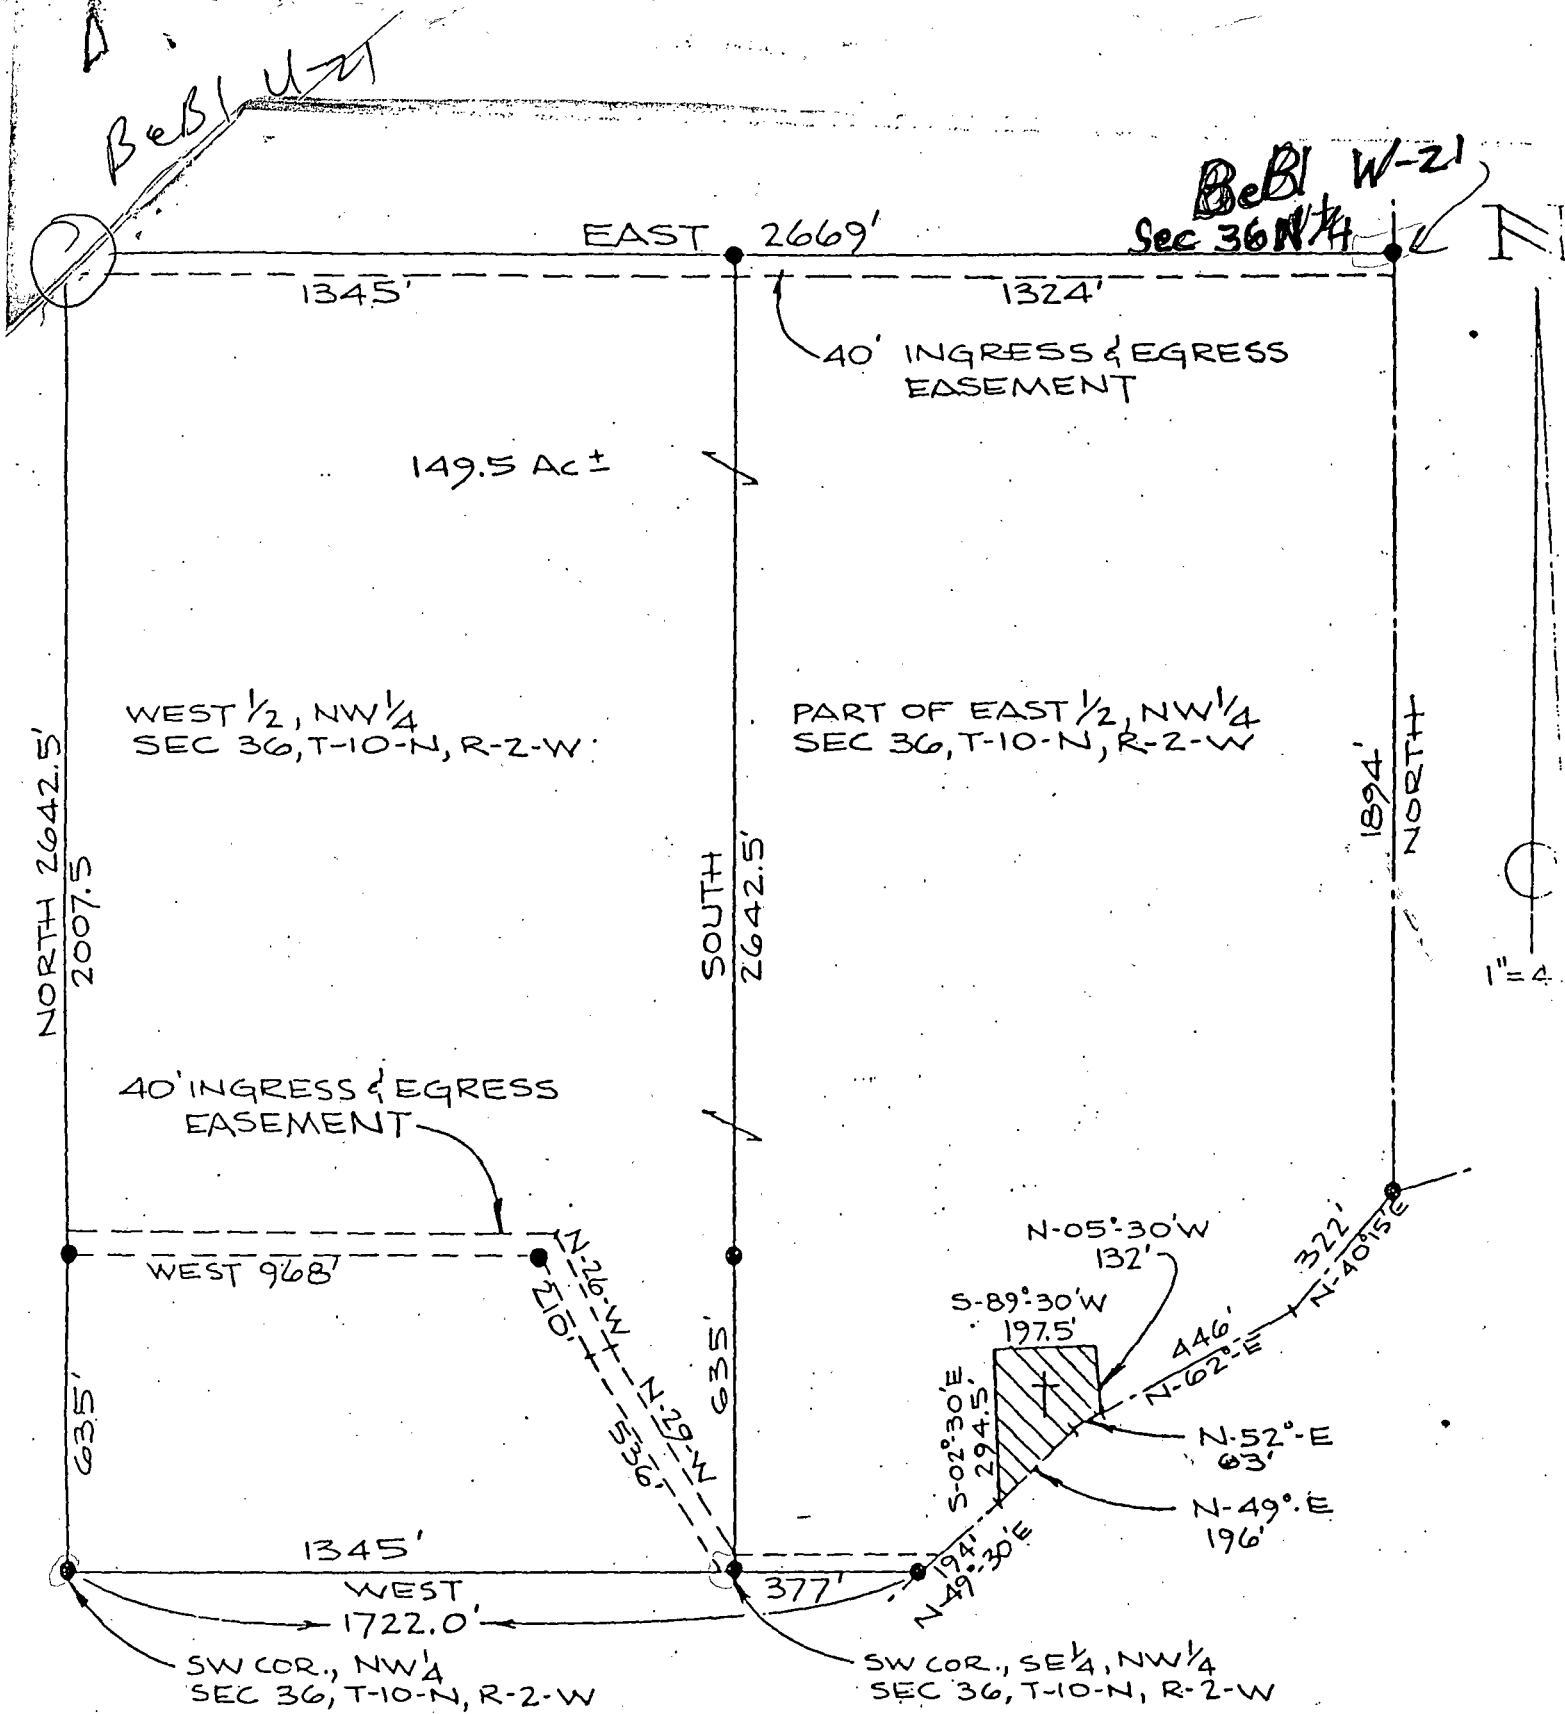

● - STEEL FENCE POST

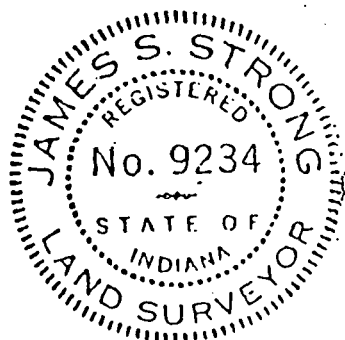

James S. Strong
James S. Strong
Reg. No. 9234

FRANCIS
DR 406, PG 62

BUSH
DR 386, PG 302

WRIGHT
DR 393, PG 405

THOMPSON
DR 424, PG 487

CUNNINGHAM
DR 408, PG 492

SCHUNK
DR 369, PG 165

COWDEN
DR 420, PG 155

WALDON
DR 167, PG 389

CUMBS
DR 391, PG 233

CORNMAN
DR 351, PG 356

CALCULATED NW COR OF NE1/4,
N 70°52'54"W, 14.22' OF TITLE COR.
BeBl W-21 NW corner Section 36

BOLINGER
DR 348, PG 268

TITLE CORNER
CENTER WOODALL RD
& E-W FENCE

EXISTING FENCE
(TITLE LINE)

EXISTING FENCE
(TITLE LINE)

ENGRAVED STONE
N.E. COR, SEC 36,
T10N, R2W.

BeBl Y-21 NE corner Section 36

OLIVER
DR 192, PG 29


FENCE- TITLE LINE
29' OVERLAP

FRANKLIN
DR 266, PG 616

GALLAGHER PROPERTY
(HATCHED)

CALCULATED
POSITION
(1000)

STONE SET BY
MONROE CO. SURVEYOR
1996

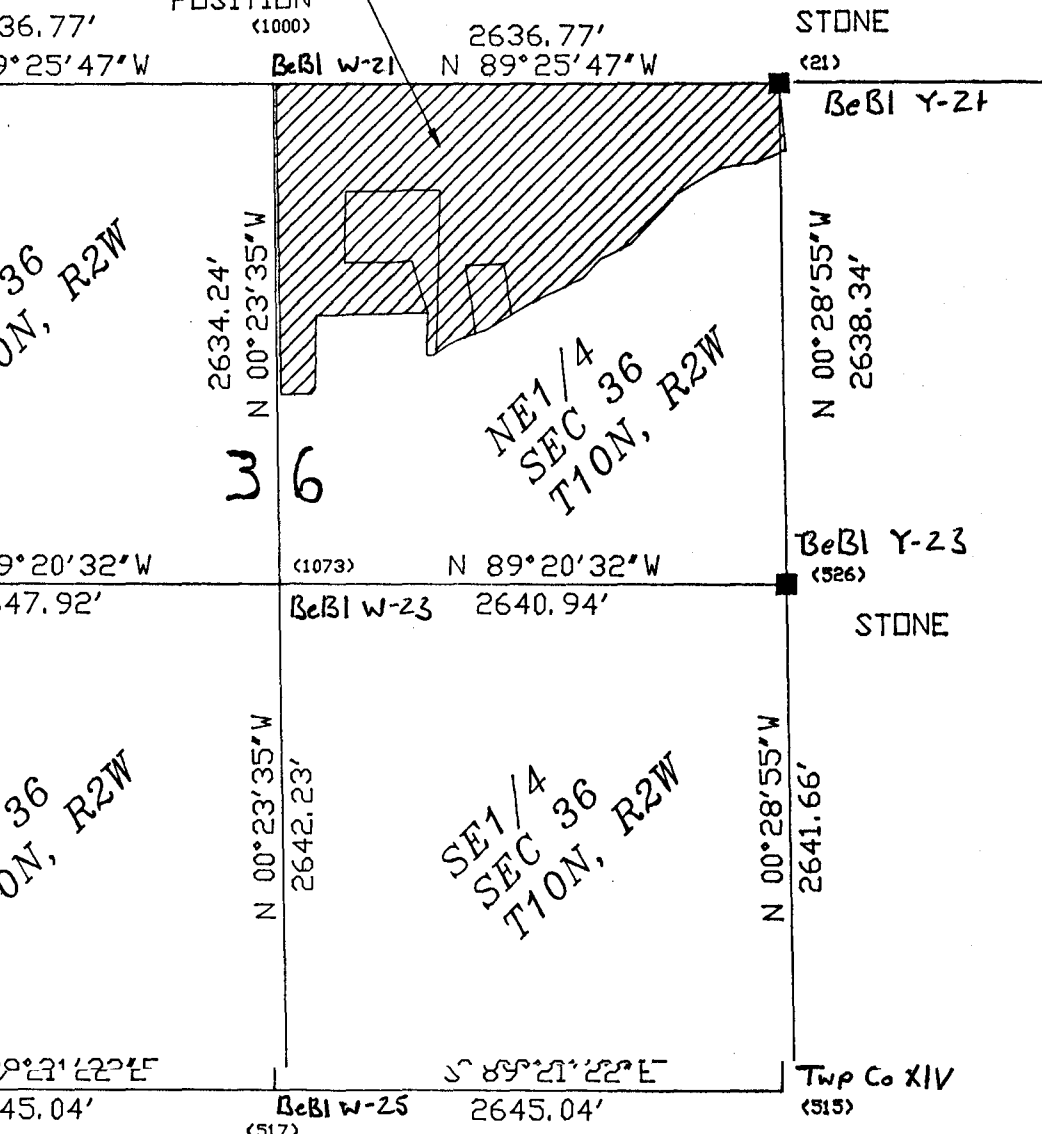

SITE LOCATION
SECTION 36, T10N, R2W,
MONROE COUNTY, INDIANA

SCALE: 1" = 1000'

Bean Blossom T10N, R2W Section 36

PLAT OF SURVEY: PART OF NE1/4 OF
SECTION 36, TOWNSHIP 10 NORTH, RANGE 2 WEST.
CLIENT: THOMAS E. GALLAGHER

54.93 ACRES
(WITH IMPROVEMENTS)

TOM GALLAGHER PROPERTY
SEC 36, T10N, R2W,
MONROE COUNTY, INDIANA

GALLAGHER
DR 256, PG 213
DR 386, PG 07

TOTAL AREA:
61.90 ACRES (RECORD)
61.47 ACRES (SURVEY)

PROPOSED 5.05 ACRE
(NO EXISTING BUILDINGS)


PROPOSED NEW HOUSE
LOCATION

PROPOSED PARCEL
1.49 AC.
WITH HOUSE



SURVEYOR'S CERTIFICATION

I CERTIFY THAT TO THE BEST OF MY INFORMATION, KNOWLEDGE, AND
BELIEF THIS PLAT REPRESENTS A SURVEY COMPLETED BY ME ON
MAY 6, 1996.

Michael D. Mundy
MICHAEL D. MUNDY, L.S. 880014
P.O. BOX 244
ELLETTTSVILLE, INDIANA 47429

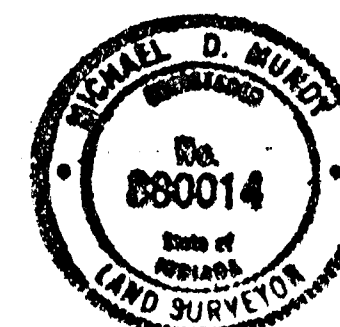

FILE: GALA.DWG
0 100' 200'

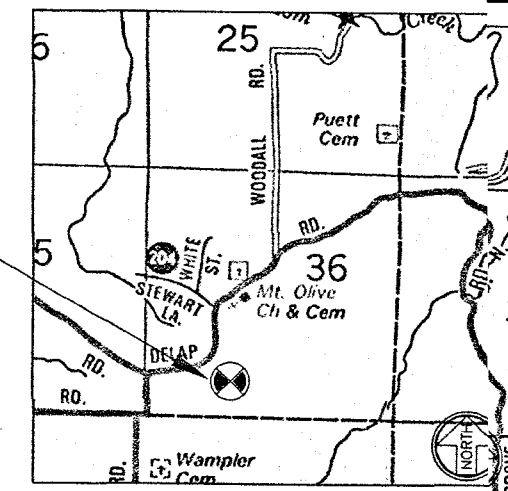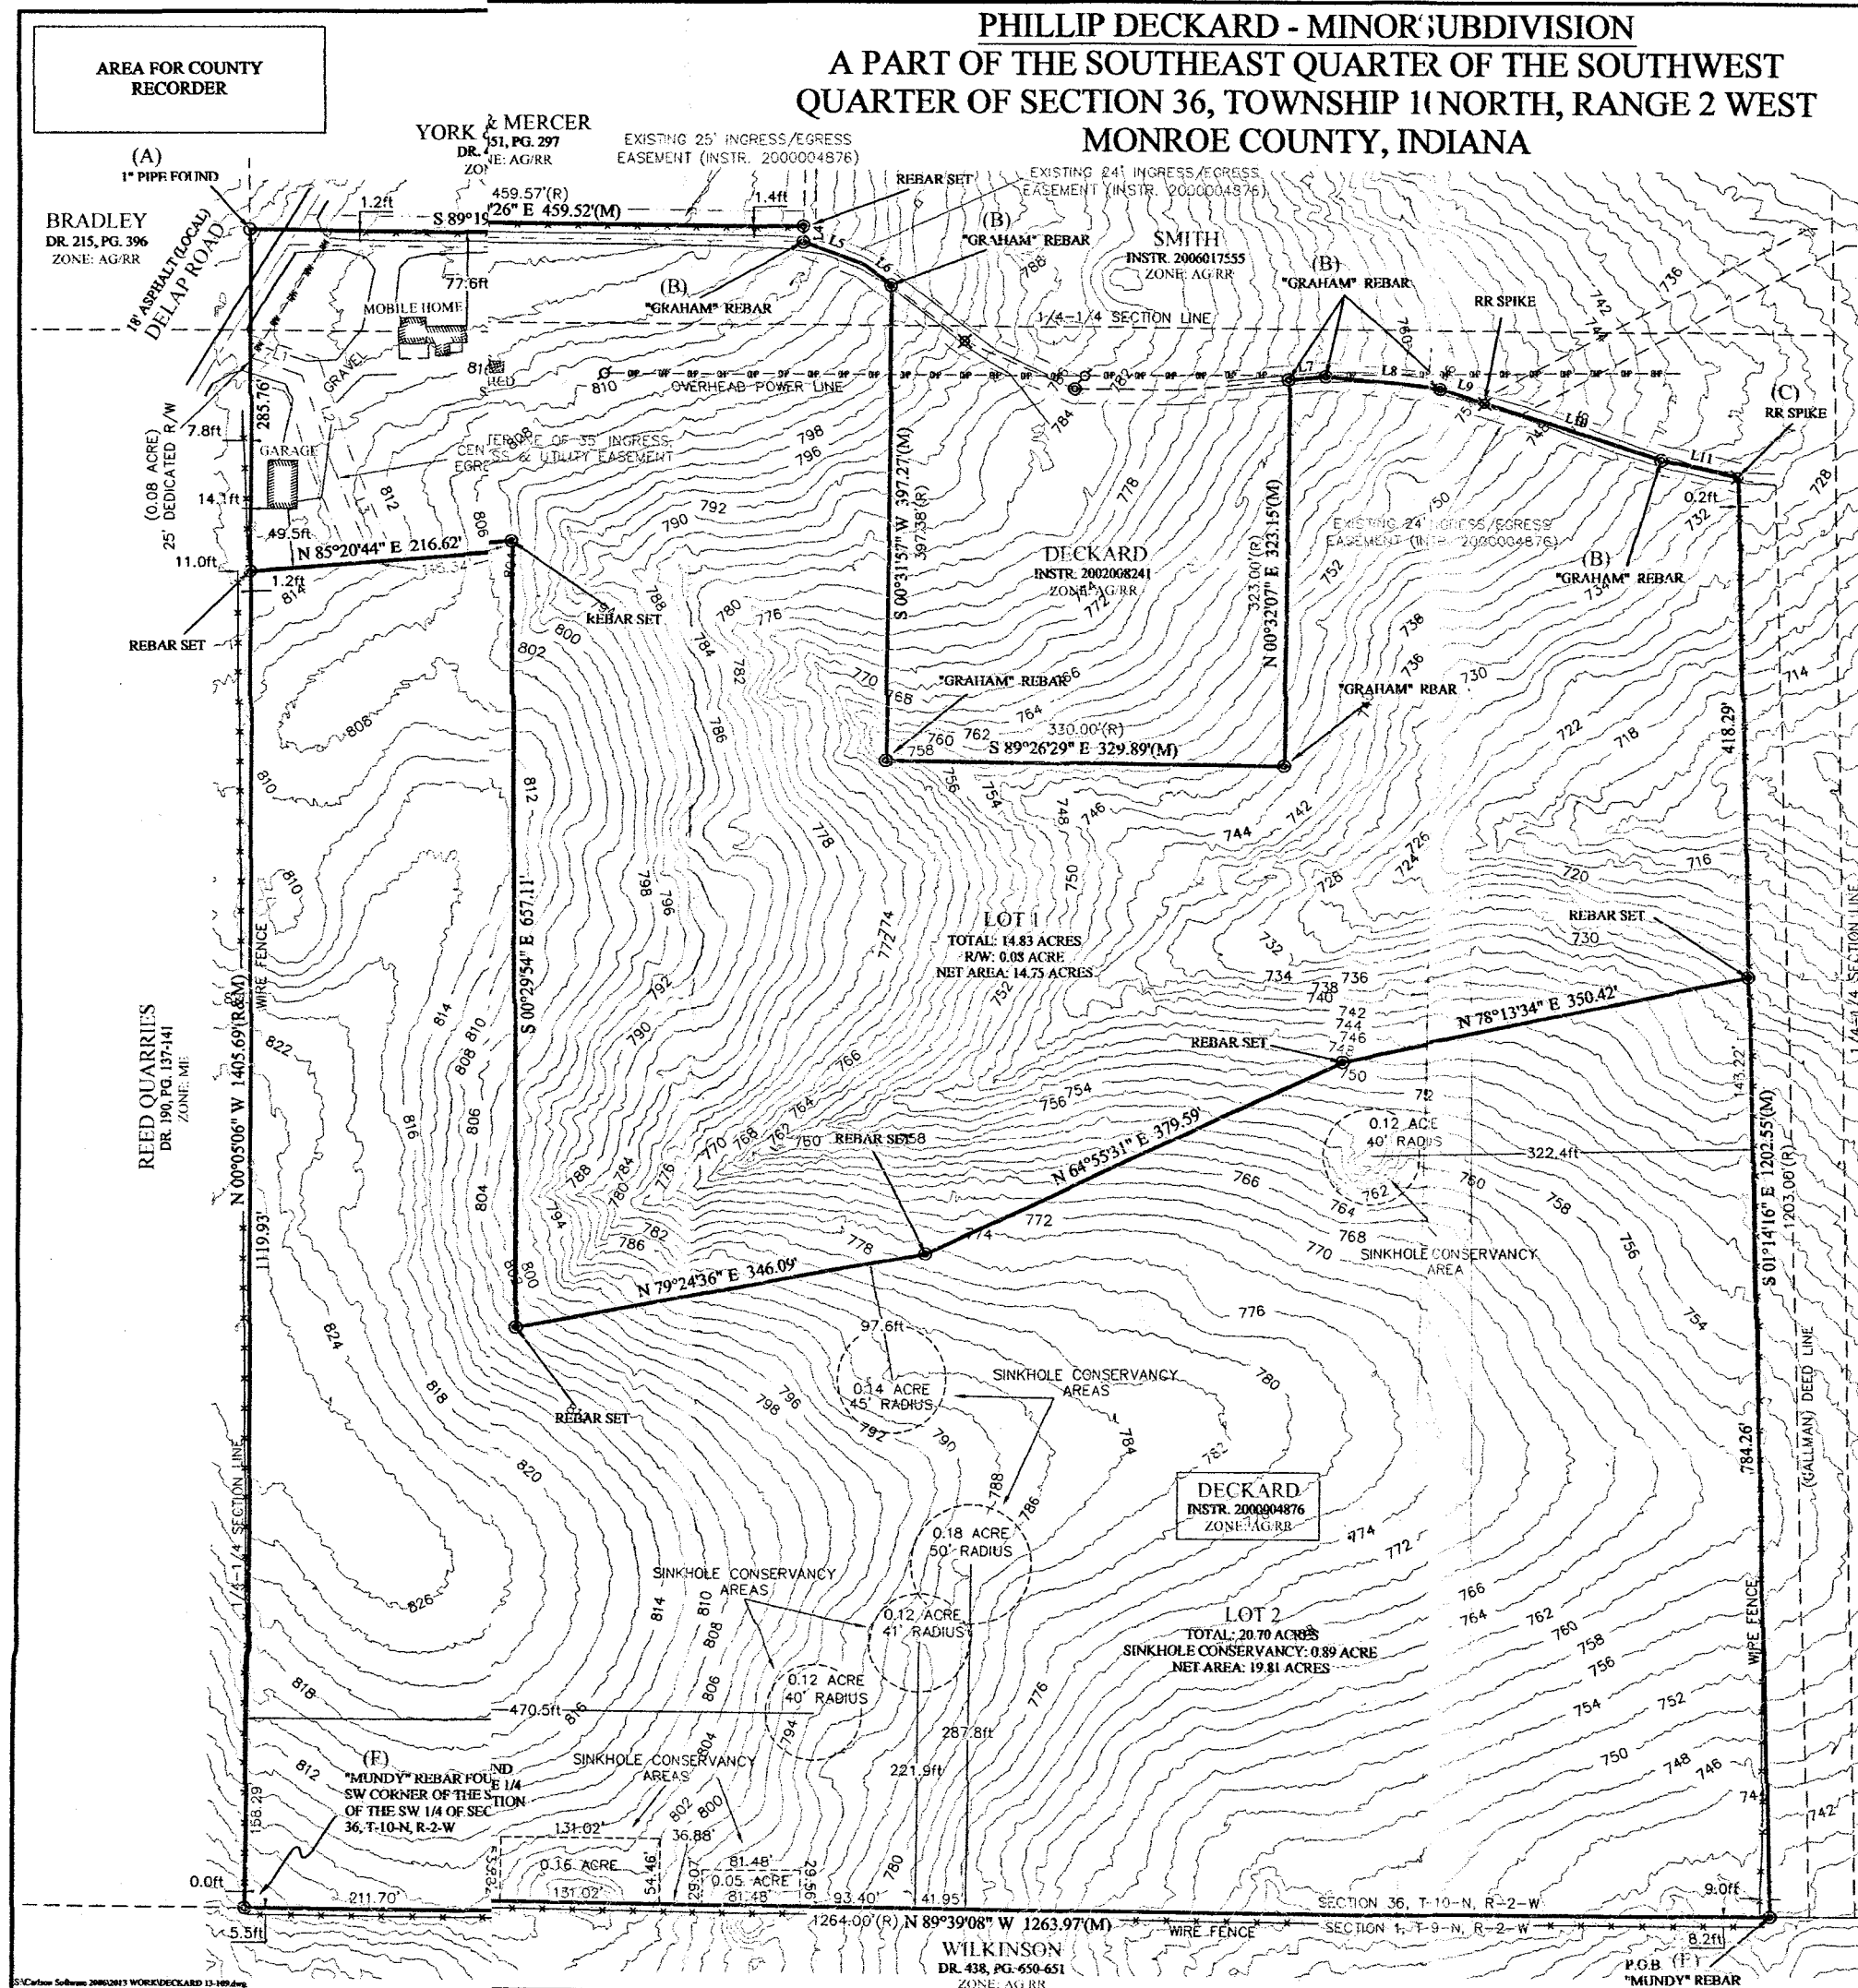

DECKARD
 LAND SURVEYING
 1004 S. HENDERSON STREET
 BLOOMINGTON, IN 47401
 PHONE: (317) 346-6237
 FAX: (317) 346-6238
 ERIC@DECKARDLANDSURV.COM

PHILLIP DECKARD
 MINOR SUBDIVISION - PRELIMINARY PLAT
 A PART OF SECTION 36 T10N, R2W

DATE	BY

AW & ED	MADE	AW	ED	DATE
13-109				
1				
2				
09/25/13				
BNDY.SHT				

AREA FOR COUNTY
RECORDER

DEVELOPER, APPLICANT &/OR OWNER
PHILLIP DECKARD
CAPE CORAL, FL 33990
(317) 946-6237

PROJECT LOCATION

SETBACK TABLE

Front - 25' (Local)
Side - 15' for Residential / Accessory Structures
Rear - 35' for Residential / Accessory Structures
These lots are for "Single Family" use.
ZONE: AGRICULTURE/RURAL RESERVE

LOCATION MAP

NOTES:

- 1) Rebar will be set at all property corners.
- 2) Fieldwork completed September 2013
- 3) Basis of bearing (State Plane-Indiana 1 West).
- 4) Source of title Now or Formerly owner Thurman Deckard and Phillip K. Deckard by Instrument Number 2000004876 in the office of Monroe County Recorder.
- 5) Reference is made to a survey performed by Michael Mundy for York & Mercer dated September 23rd, 1996.
- 6) Reference is made to a survey performed by Raymond Graham of the subject property dated March 17th, 1999 (P/N 00-114).
- 7) Reference is made to a survey performed by Michael D. Mundy for Tom Gallagher dated December 19th, 1996.
- 8) The pre-existing nonconforming structure consisting metal building on Lot 1 may not be enlarged, moved or otherwise changed without variance from the terms of the ordinance passed by the Board of compliance is otherwise obtained demonstrated. Further, the nonconforming status applies to the York building on Lot 1 structure premises in combination and removal of 1 and if of the structure shall eliminate the nonconforming status of the land.

9). I affirm, under penalty for perjury, that I have taken responsible care to redact each Social Security Number in this document, unless required by law.
-FRIC L. DECKARD

LEGEND

- STONE FOUND
- UTILITY POLE
- REBAR FOUND
- REBAR SET
- ~ PK NAIL SET
- ✕ RR SPIKE FOUND
- PIPE FOUND
- CALCULATED
- △ MAG SPIKE SET
- OVERHEAD POWER LINE
- ✕ FENCE
- DEED LINE
- RASSEMBLEMENT LINE
- ME ZONED MINERAL EXTRACTION
- WBP ZONED AGRICULTURAL PRODUCTION

CERTIFICATION

The search survey was performed without the benefit of source of title and is subject to any statement of facts revealed by the same.

Easements have been located in the field and prepared with this survey drawing. This qualification will be removed upon receipt and inspection of current title work.

Subject to the above reservation, the survey work shown hereon was performed either by me or under my direct supervision and control and to the best of my knowledge and belief was performed according to the survey requirements in 865 IAC 1-12-1 through 19.

Certified this 25 day of September, 2013.

Eric L. Deckard
Registered Surveyor LS 29900012
State of Indiana

RECEIVED
SEP 25 2013
MONROE COUNTY FL
No. LS2990001
STATE OF FLORIDA
LAND SURVEYOR

DECKARD
LAND SURVEYING
604 S. HENDERSON STREET
BIRMINGHAM, AL 35201
TELEPHONE (812) 961-0235
FAX (812) 323-7536
WWW.DECKARDLANDSURVEY.COM

PHILLIP DECKARD
JOB TITLE
MINOR SUBDIVISION - PRELIMINARY PLAT
A PART OF SECTION 36 T10N, R2W

[illegible]

SUBMITTED	DRAFTED	CHECKED	DATE
AW & ED	AEW	ELD	

JOB NUMBER 13-109
SHEET 1 OF 2
DATE 09/25/13
BNDY.SHT

SURVEYOR'S REPORT

A). (Variances) in the reference monument^s and plat^s
 B). (Discrepancies) in the record description and;
 C). (Inconsistencies) in lines of occupation
 D). (Relative Positional Accuracy) "RPA"

SUBJECT PROPERTY:

REFERENCE MONUMENTS:

Rich W-01
E). A rebar with cap stamped "Mundy" was found marking the Southeast corner of the subject property. This monument was found to be called for as said corner in the record description (Instr. 2000004876) and also was referenced in a survey performed by Raymond Graham (of the subject property) dated March 17th, 1999 and was accepted and held as said corner.

LINES OF OCCUPATION:

5). A wire fence was found running north and south along the west line of the subject property (Lot 1). This fence meanders from 1.2 feet west of line at the south end to 7.8 feet west of line at the north end.

RECORD DESCRIPTIONS:

1). No discrepancies were found in the recon^d description.

BEAN BLOSSOM TWP.
TOWNSHIP 10 N
RANGE 2 W
SECTION 36

DEVELOPER, APPLICANT &/OR
PHILLIP DECKARD OWNER
CAPE CORAL, FL 33990
(317) 946-6237

SURVEY DESCRIPTION

Commencing at the Southeast corner of the Southeast quarter of said Section 36; thence North 89 degrees 45 minutes 33 seconds West along the south line of said Section 36 for a distance of 2694.23 feet to a rebar found stamped "Mundy" marking the Point of Beginning; thence continuing along said south line North 89 degrees 39 minutes 08 seconds West for a distance of 1263.97 feet to a rebar found stamped "Mundy" marking the Southwest corner of the Southeast quarter of the Southwest quarter of said Section 36; thence North 00 degrees 05 minutes 06 seconds West along the west line of said quarter quarter for a distance of 1405.69 feet to a 1 inch pipe found; thence leaving said west line South 89 degrees 19 minutes 26 seconds East for a distance of 459.52 feet to a rebar set stamped "Deckard"; thence South 00 degrees 44 minutes 22 seconds West for a distance of 12.91 feet to a rebar found stamped "Graham" marking a point where a 25 foot ingress/egress easement heads west and a 24 foot ingress/egress easement heads east; thence the following two (2) courses along said 24 foot easement centerline: 1). South 69 degrees 37 minutes 32 seconds East for a distance of 52.52 feet; 2). South 52 degrees 45 minutes 12 seconds East for a distance of 28.31 feet to a rebar found stamped "Graham"; thence leaving said easement centerline South 00 degrees 31 minutes 57 seconds East for a distance of 397.27 feet to a rebar found stamped "Graham"; thence South 89 degrees 26 minutes 29 seconds East for a distance of 329.89 feet to a rebar found stamped "Graham"; thence North 00 degrees 32 minutes 07 seconds East for distance of 323.15 feet to a rebar found stamped "Graham" in the centerline of an existing 24 foot ingress/egress easement; thence the following five (5) courses along said easement: 1). North 84 degrees 32 minutes 45 seconds East for a distance of 30.86 feet to a rebar found stamped "Graham"; 2). South 84 degrees 20 minutes 40 seconds East for a distance of 103.84 feet to a rebar found stamped "Graham"; 3). South 72 degrees 09 minutes 17 seconds East for a distance of 38.93 feet to a railroad spike found; 4). South 72 degrees 10 minutes 51 seconds East for a distance of 153.04 feet to a rebar found stamped "Graham"; 5). South 77 degrees 30 minutes 17 seconds East for a distance of 64.50 feet to a railroad spike found; thence leaving said centerline South 01 degrees 14 minutes 16 seconds East for a distance of 1202.55 feet to the Point of Beginning, containing 35.53 acres, more or less.

Subject to the right-of-way of Delap Road and all legal easements of record. Acreage less 25' dedicated right-of-way is 35.42 acres, more or less.

CERTIFICATION


The within survey was performed without the benefit of source of title and is subject to an statement of facts revealed by the same.

Easements have been located in the field and prepared with this survey drawing. This qualification will be removed upon receipt and inspection of current title work.

Subject to the above reservation, the survey work shown hereon was performed either by me or under my direct supervision and control and to the best of my knowledge and belief, was performed according to the survey requirements in 865 IAC 1-12-1 through 19.

Certified this 25 day of October, 2013.

Eric L. Deckard
Registered Surveyor LS 29900012
State of Indiana

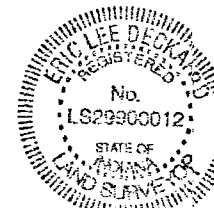

RECEIVED

MONROE COUNTY PLANNING

DECKARD
LAND SURVEYING
604 S. HENDERSON STREET
BLOOMINGTON IN. 47401
TELEPHONE (812)961-0235
FAX (812)323-7536
DECKARD@BLOOMING.COM



PHILLIP DECKARD
MINOR SUBDIVISION - PRELIMINARY PLAT
A PART OF SECTION 36 T10N, R2W

[illegible]

SURVEYED	AW & ED
DRAFTED	AEW
CHECKED	ELD
DATE	

JOB NUMBER 13-109
SHEET 2 OF 2
DATE 09/25/13
BNDY.SHT

State of Indiana
 Monroe County } S.S.

I M H Brookirk As Surveyor
 swear that the foregoing is a true copy of the old survey
 of said County taken from the Original Records

M H Brookirk M.C.
 Subscribed and sworn to before me this
 2nd day of September 1878

James F Manley
 Auditor M.C.

Additional records found after the
 above was on record

Aug 19th A.D. 1886

Ran the following
 lines and made the following corners
 in Section No 36 T 10 R 2 west 1 for Aaron
 Shine, William James, Moses Fox, and
 William Paett

Beginning at the northern $\frac{1}{2}$ mile
 post of said Section No 36 witness trees
 Birch 12 inches in diameter N 75° E 22 1/2 the distant
 Thence S 85° E 100 Poles and 12 links to a stake
 witness mulberry 6 inches in diameter N 26° E 23
 links distant 1 Then east 161 Poles 13 links to a
 stake in open ground Thence N 55° W 100 Poles 12
 links to the N.E. corner of Section 36 witness trees
 Black Ash 12 inches in diameter S 20° W $6\frac{1}{2}$ the dist
 Then west 160 Poles 9 links to the beginning
 containing 101 acres & 13 poles Length of the line
 north and south through the center 321 Poles 16 1/2
 north of the center 161 Poles 2 1/2 the
 south " " 160 " 14 "

Witness trees made at the center of said Section No 36
 Gum 15 inches in diameter N 170° E 24 the distant
 Dogwood & " " S 75° W - " "

William Launcan & Joseph Wampler chain bearers
 by consent of parties

James W Spencer
 M.C. Surveyor

State of Indiana }
 Monroe County } S.S.

I M H Brookirk do solemnly
 swear that the foregoing is a true copy of the old survey
 of said County taken from the Original Records

M H Brookirk M.C.
 Subscribed and sworn to before me this
 2nd day of September 1878

James F Manley
 Auditor M.C.

Additional records found after the
 above was on record

Aug 19th A.D. 1886

Ran the following
 lines and made the following corners
 in Section No 36 T 10 R 2 west of Aaron
 Shire, William James, Moses Fox, and
 William Paett

Beginning at the northern $\frac{1}{2}$ mile
 post of said Section No 36 witness trees
 Beech 12 inches in diameter N 47° E 22 $\frac{1}{2}$ lks distant
 Thence S $8\frac{1}{2}^{\circ}$ E 100 Poles and 12 links to a stake
 witness Mulberry 6 inches in diameter N 26° E 23
 links distant Then east 161 Poles 13 links to a
 stake in open ground Thence N $5\frac{1}{2}^{\circ}$ W 100 Poles 12
 links to the N.E. corner of Section 36 witness trees
 Black Ash 12 inches in diameter S 29° W $6\frac{1}{2}$ lks dist
 Then west 160 Poles 9 links to the beginning
 containing 101 acres & 13 poles Length of the line
 north and South through the center 321 Poles 14 lks
 North of the center 161 Poles 2 $\frac{1}{2}$ lks
 South " " 160 " 14 "

Witness trees made at the center of said Section No 36
 Gum 15 inches in diameter N 17° E 24 lks distant
 Dogwood & " " " S $1\frac{1}{2}^{\circ}$ W - " "

William Duncan & Joseph Wampler chain bearers
 by consent of parties

James W Spencer
 M.C. Surveyor